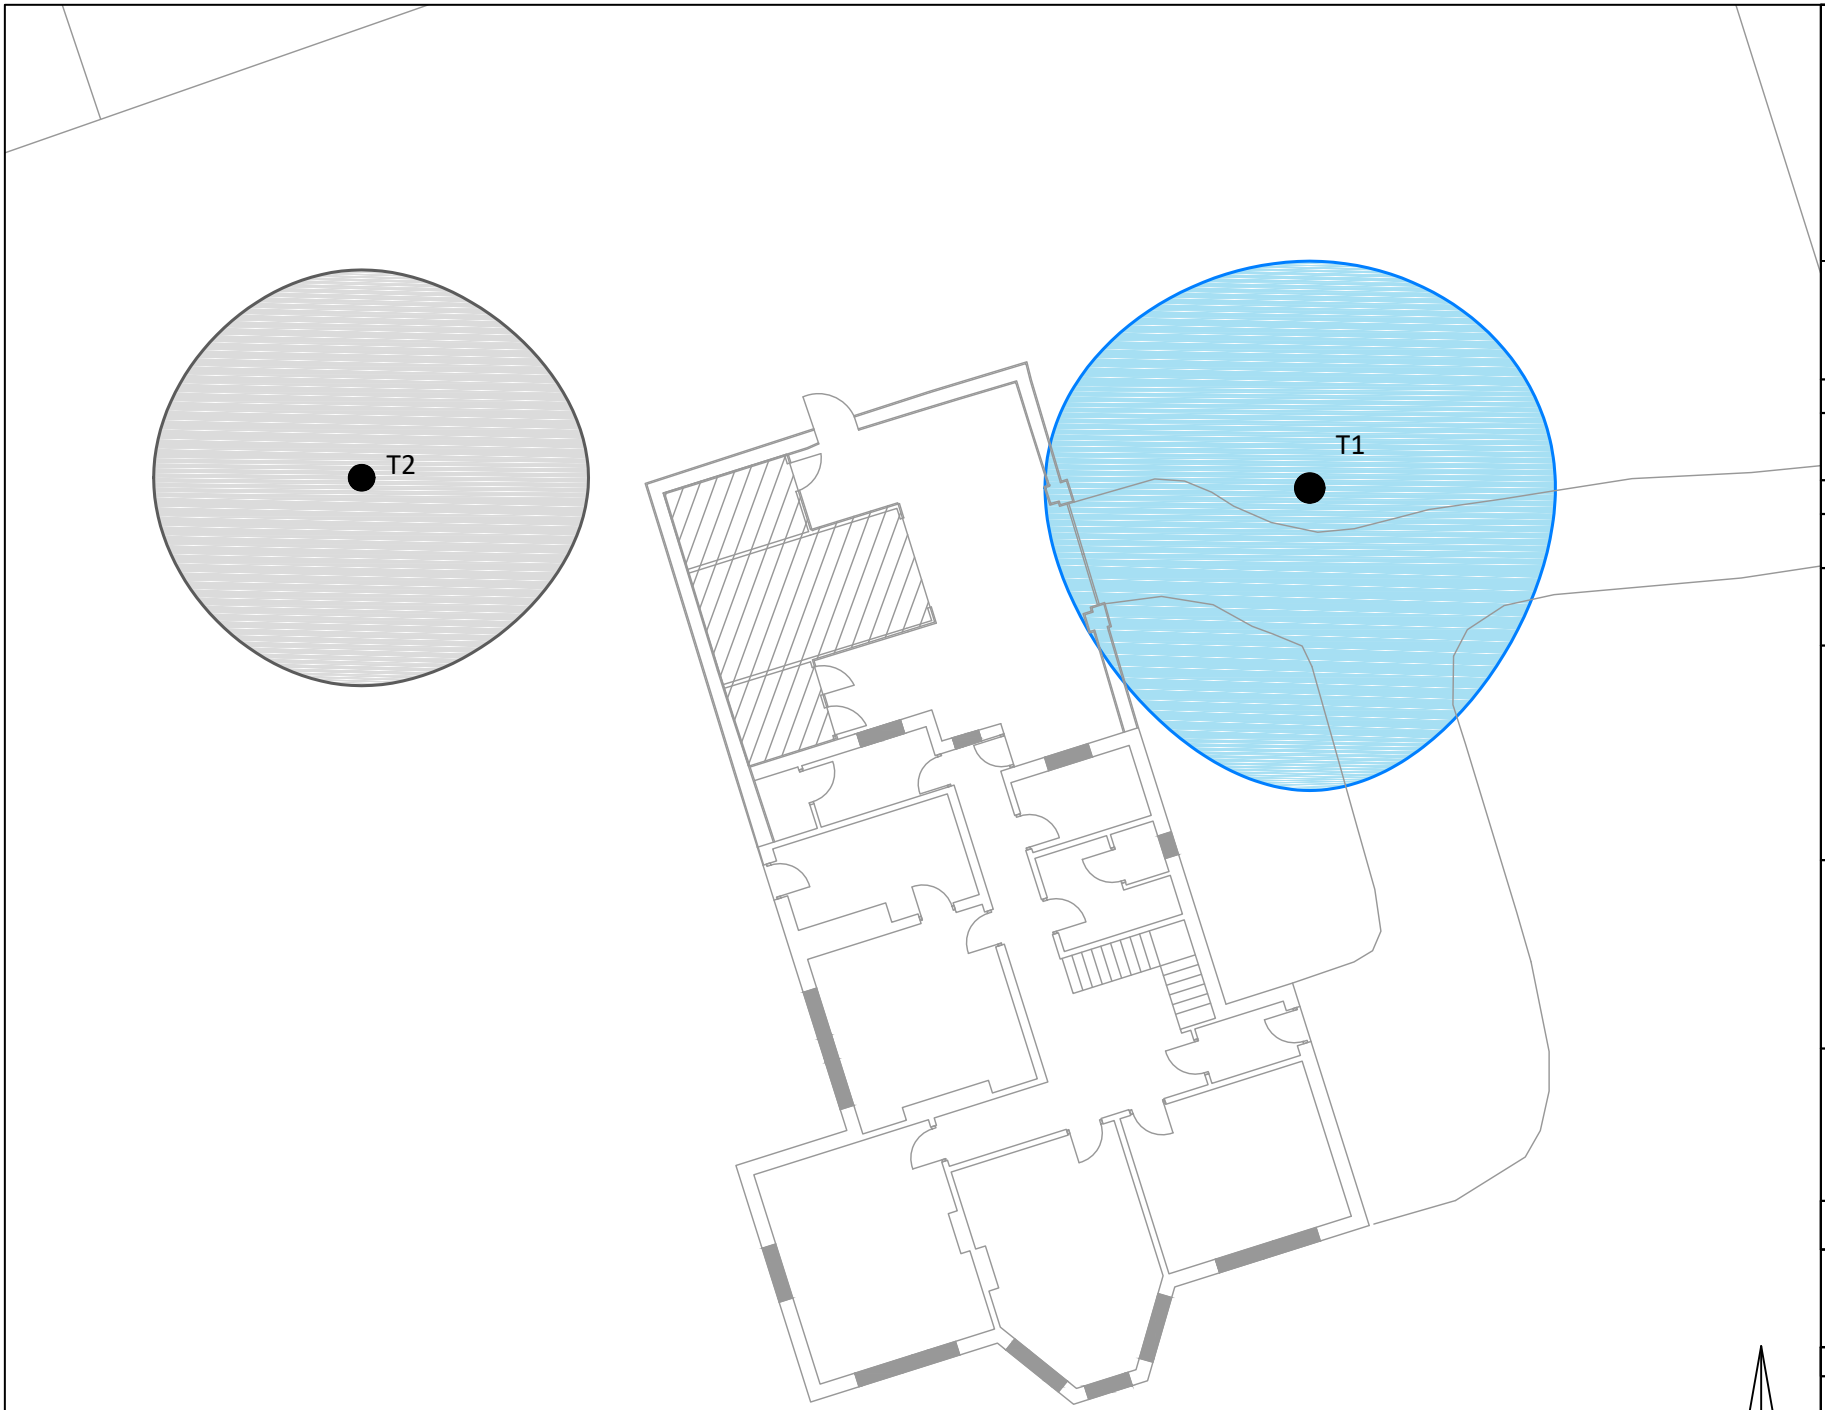


MWA ARBORICULTURE

MWA Arboriculture Ltd
Head Office:
Unit 9 Stephenson House, Horsley Business Centre,
Horsley, Newcastle Upon Tyne, NE15 0NY
T: 0191 432 9560 E: office@mwaarboriculture.co.uk
W: www.mwaarboriculture.co.uk

Project Ref: DEV180605-305

Tree Location Plan

Drawing Ref: MWA TLP 001

Date: 14/06/2018

Site: Harton Vicarage, 182 Sunderland Road, NE34 6AH

Drawing Base: Existing Plan View / Roof Plan and Survey Information

Notes:

The original of this drawing was produced in colour - a monochrome copy should not be relied upon.

Do not scale from this drawing.

Tree locations were plotted using onsite features at the time of the survey.

0 2m 4m 8m

Scale 1:200 @A4

MWA Key

● T1

Tree No. | Category 'B' Tree | Category 'C' Tree

Tree Categories

Trees have been assigned a category in accordance with Table 1 of BS 5837:2012 'Trees in Relation to Design, Demolition and Construction'. The category is shown by the colour of the canopy edge (and canopy hatch where present) .

Categories are shown as below:

- Category 'A' - Tree of high quality and value - **Green**
- Category 'B' - Tree of moderate quality and value - **Blue**
- Category 'C' - Tree of low quality and value - **Grey**
- Category 'U' - Tree of significantly reduced potential - **Dark Red**.