
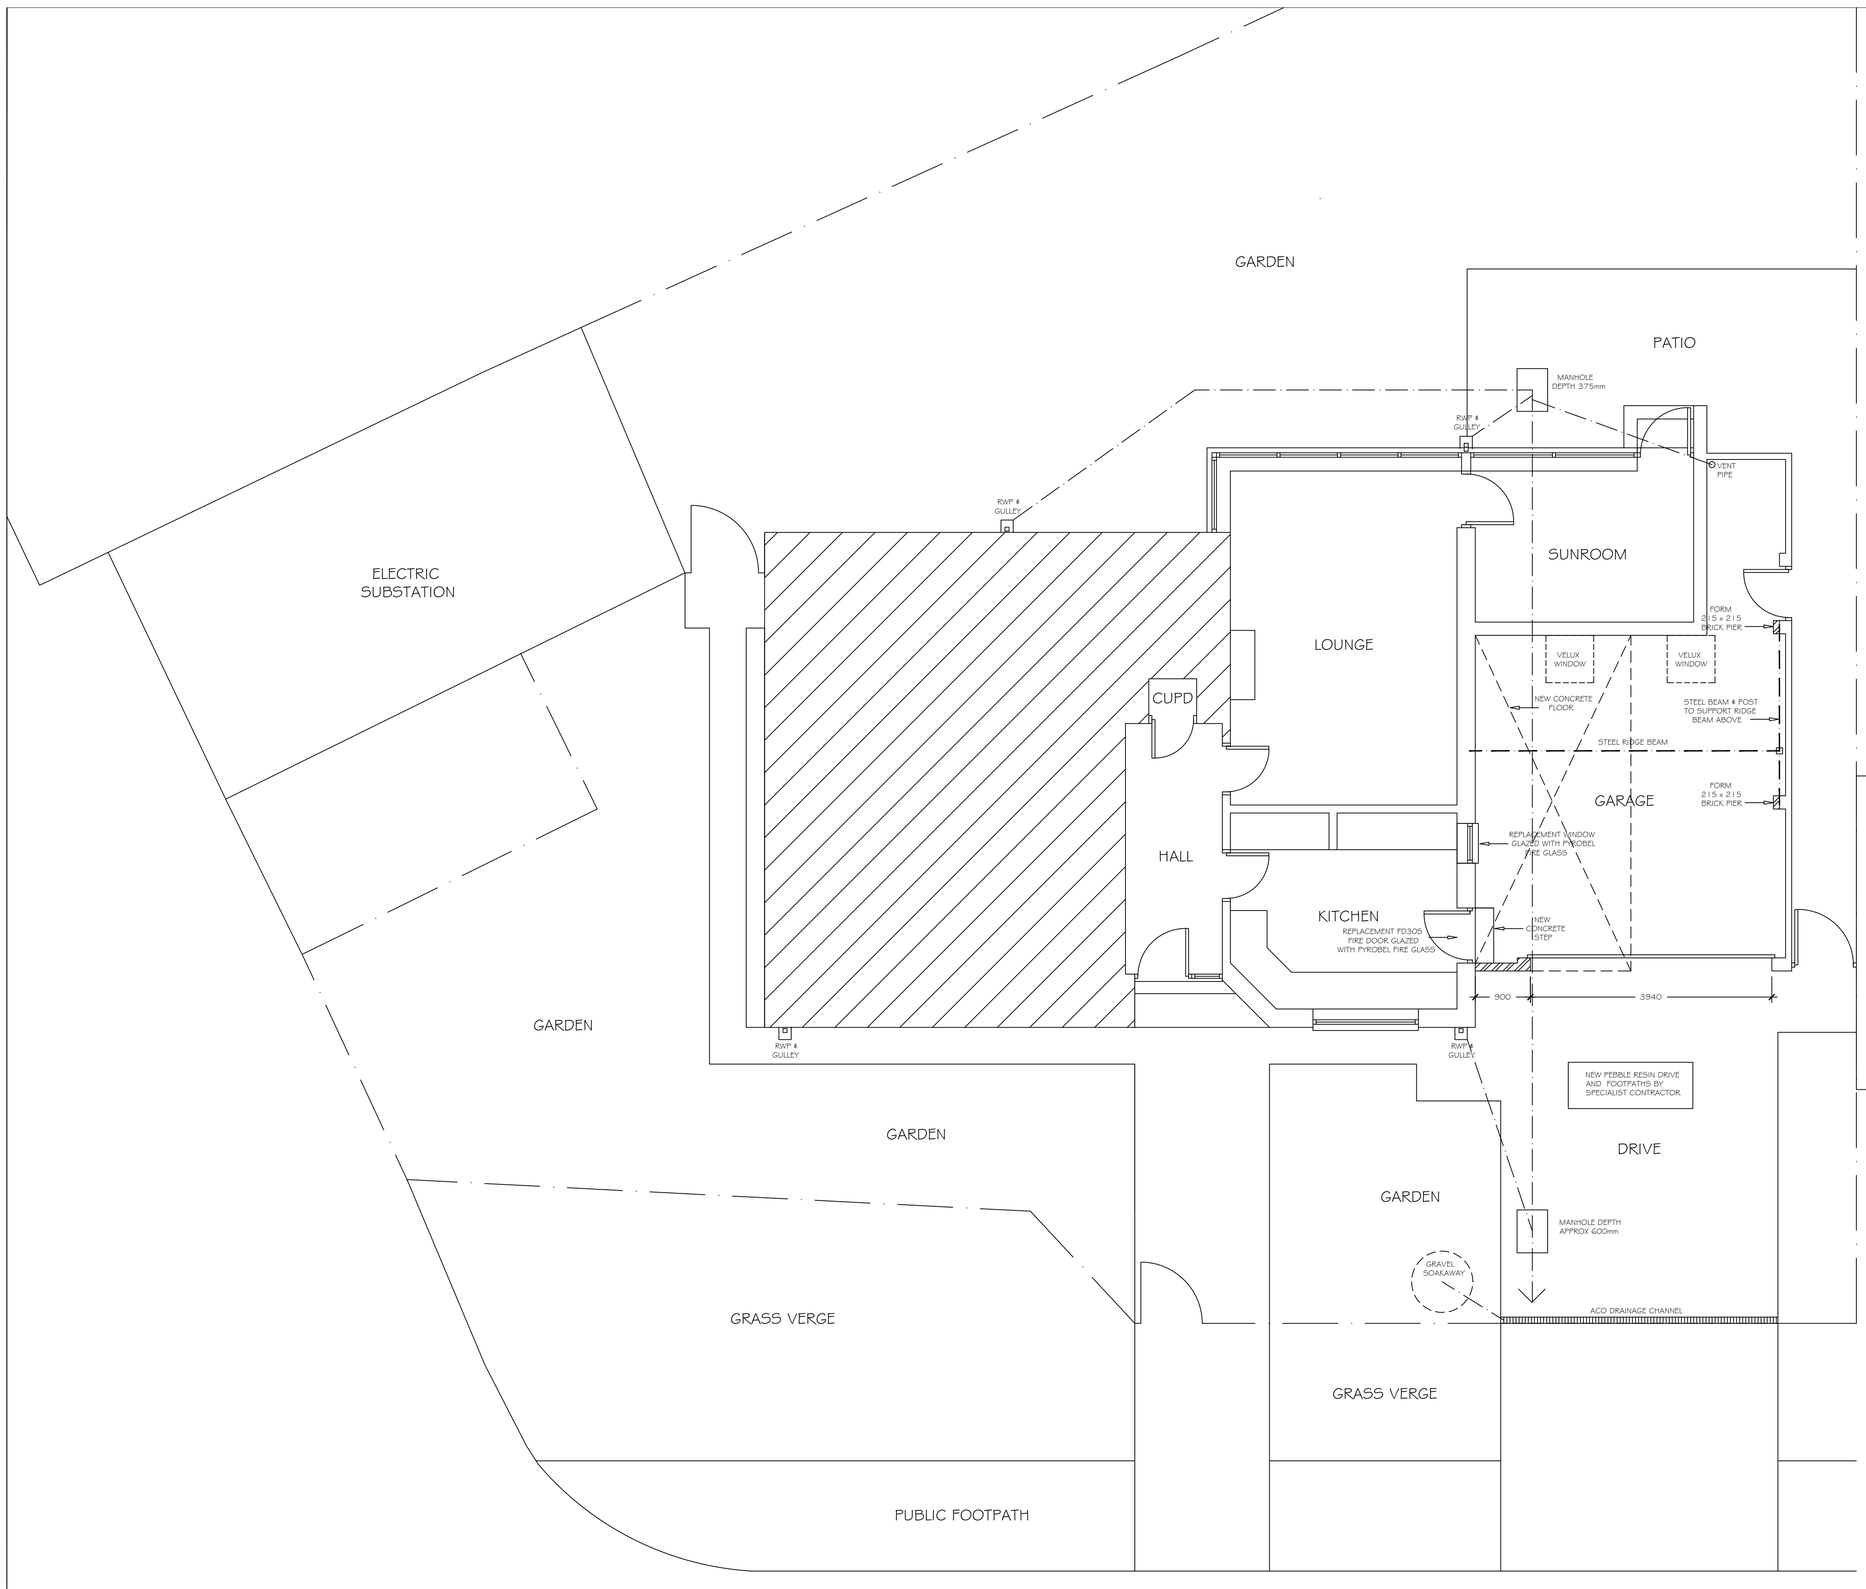


PROPOSED PLAN

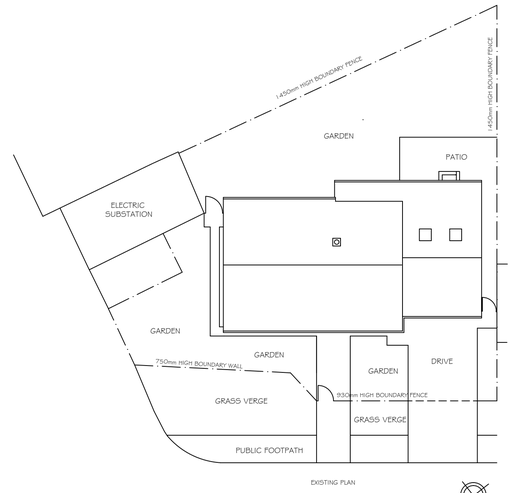

EXISTING PLAN

PROPOSED SITE PLAN

(SCALE 1 : 200)

NORTH

REVISION	DESCRIPTION	DRAWN BY	DATE
A	DRIVE SURFACE WATER DRAINAGE ADDED	K.BUTLER	28.06.2018

KB design
Architectural Services

SUITE 3,
TOWN HALL CHAMBERS,
7 BEACH ROAD,
SOUTH SHIELDS,
TYNE & WEAR,
NE33 2QA.

TEL : 0191 4566983

Email : mail@kbdesign.org.uk

TITLE

PROPOSED GARAGE, ROOF & DRIVE MODIFICATIONS
THE PINFOLD, MUNDLES LANE, EAST BOLDON
PROPOSED PLANS

SCALE	DATE	DRAWN BY
1:50 & 1:200	14.05.2018	K.BUTLER
PROJECT No	DRAWING No	Revision
0573	2884	A

THIS DRAWING AND/OR SPECIFICATION IS THE SOLE PROPERTY AND COPYRIGHT OF KB DESIGN AND MAY NOT BE DISCLOSED TO ANY THIRD PARTY OR REPRODUCED IN WHOLE OR IN PART WITHOUT THE PRIOR CONSENT OF AN AUTHORISED REPRESENTATIVE OF KB DESIGN.