
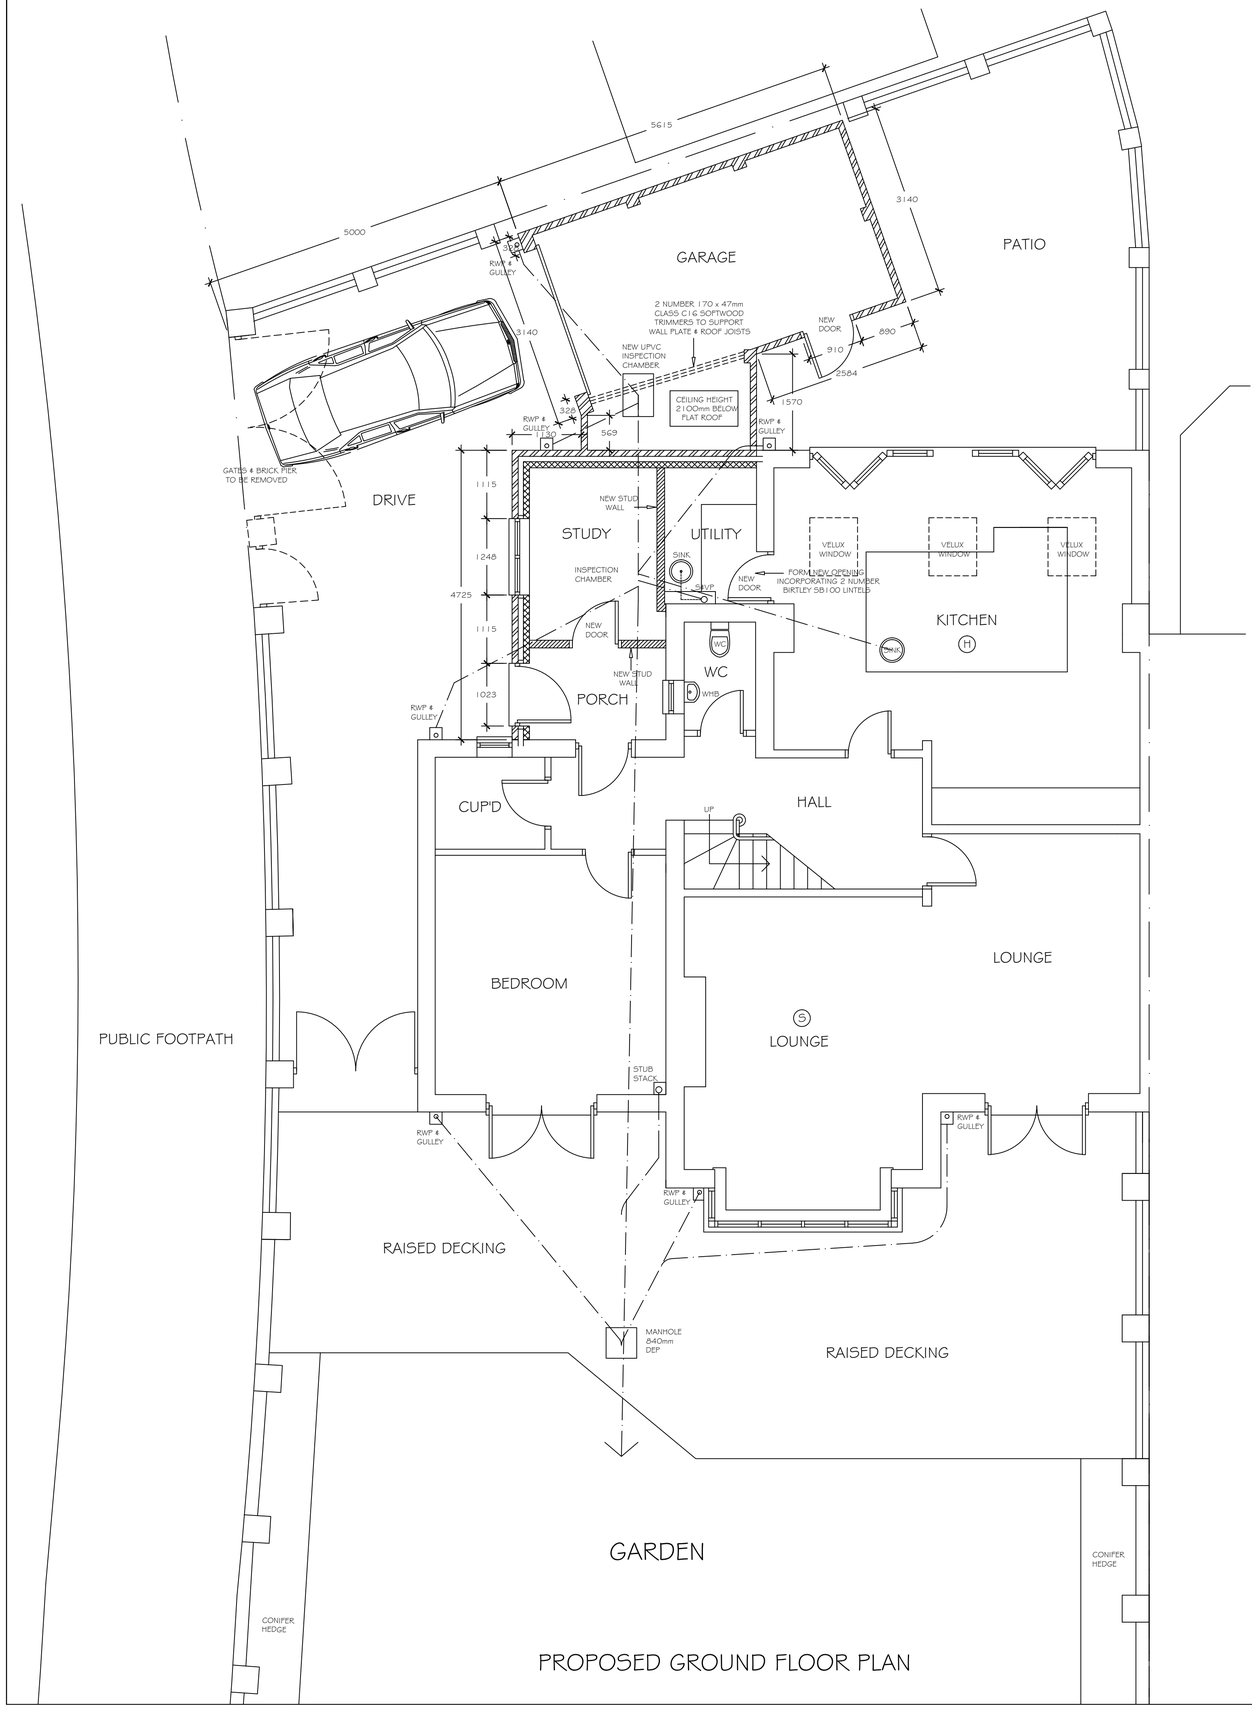



PROPOSED GROUND FLOOR PLAN

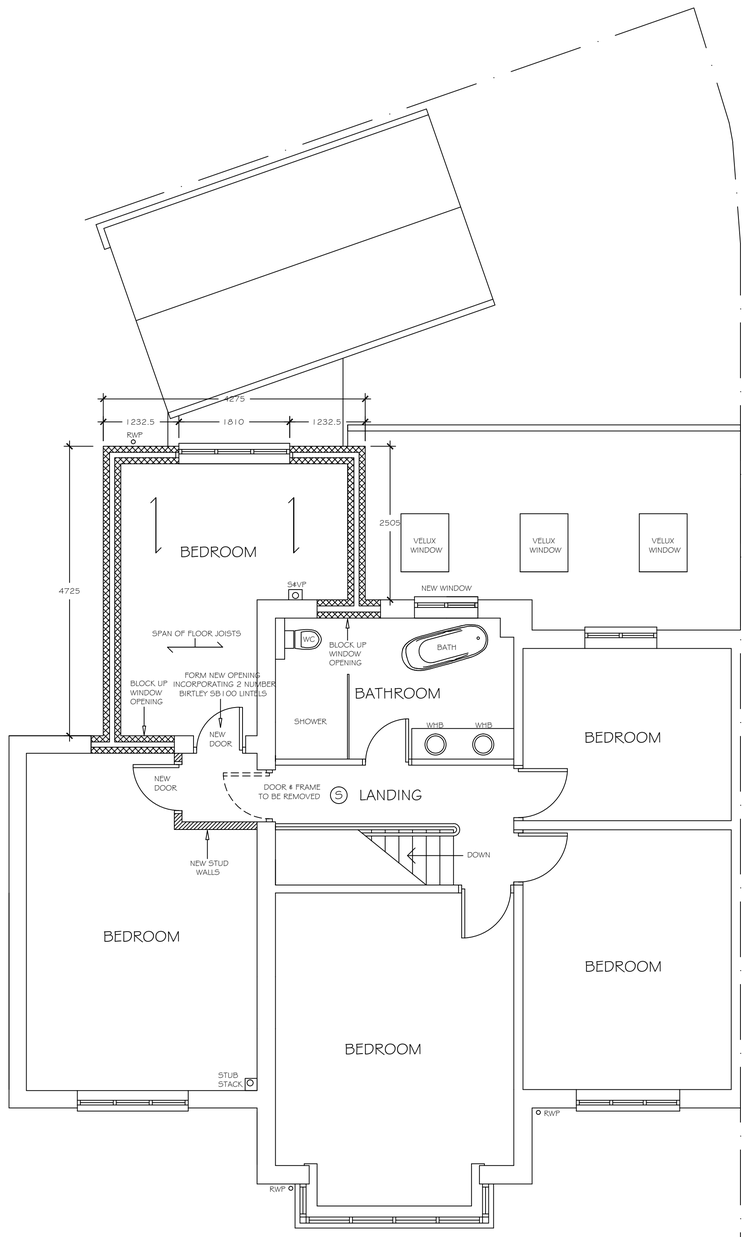

PROPOSED FIRST FLOOR PLAN

FIRE ALARM SYMBOLS

- (S) SMOKE DETECTOR
- (H) HEAT DETECTOR

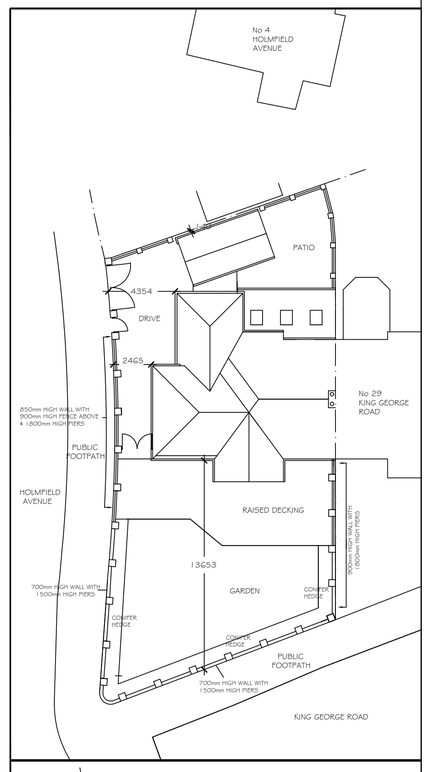

NORTH

PROPOSED SITE PLAN (SCALE 1:200)

REVISION	DESCRIPTION	DRAWN BY	DATE

KB design Architectural Services

SUITE 3,
TOWN HALL CHAMBERS,
7 BEACH ROAD,
SOUTH SHIELDS,
TYNE & WEAR,
NE33 2QA.

TEL : 0191 4566983

Email : mail@kbdesign.org.uk

TITLE

PROPOSED EXTENSIONS
2 HOLMFIELD AVENUE, SOUTH SHIELDS
EXISTING PLANS

SCALE	DATE	DRAWN BY
1:50 & 1:200	15.06.2018	D.HESKETT
PROJECT No	DRAWING No	Revision
0578	2897	

THIS DRAWING AND/OR SPECIFICATION IS THE SOLE PROPERTY AND COPYRIGHT OF KB DESIGN AND MAY NOT BE DISCLOSED TO ANY THIRD PARTY OR REPRODUCED IN WHOLE OR IN PART WITHOUT THE PRIOR CONSENT OF AN AUTHORISED REPRESENTATIVE OF KB DESIGN.