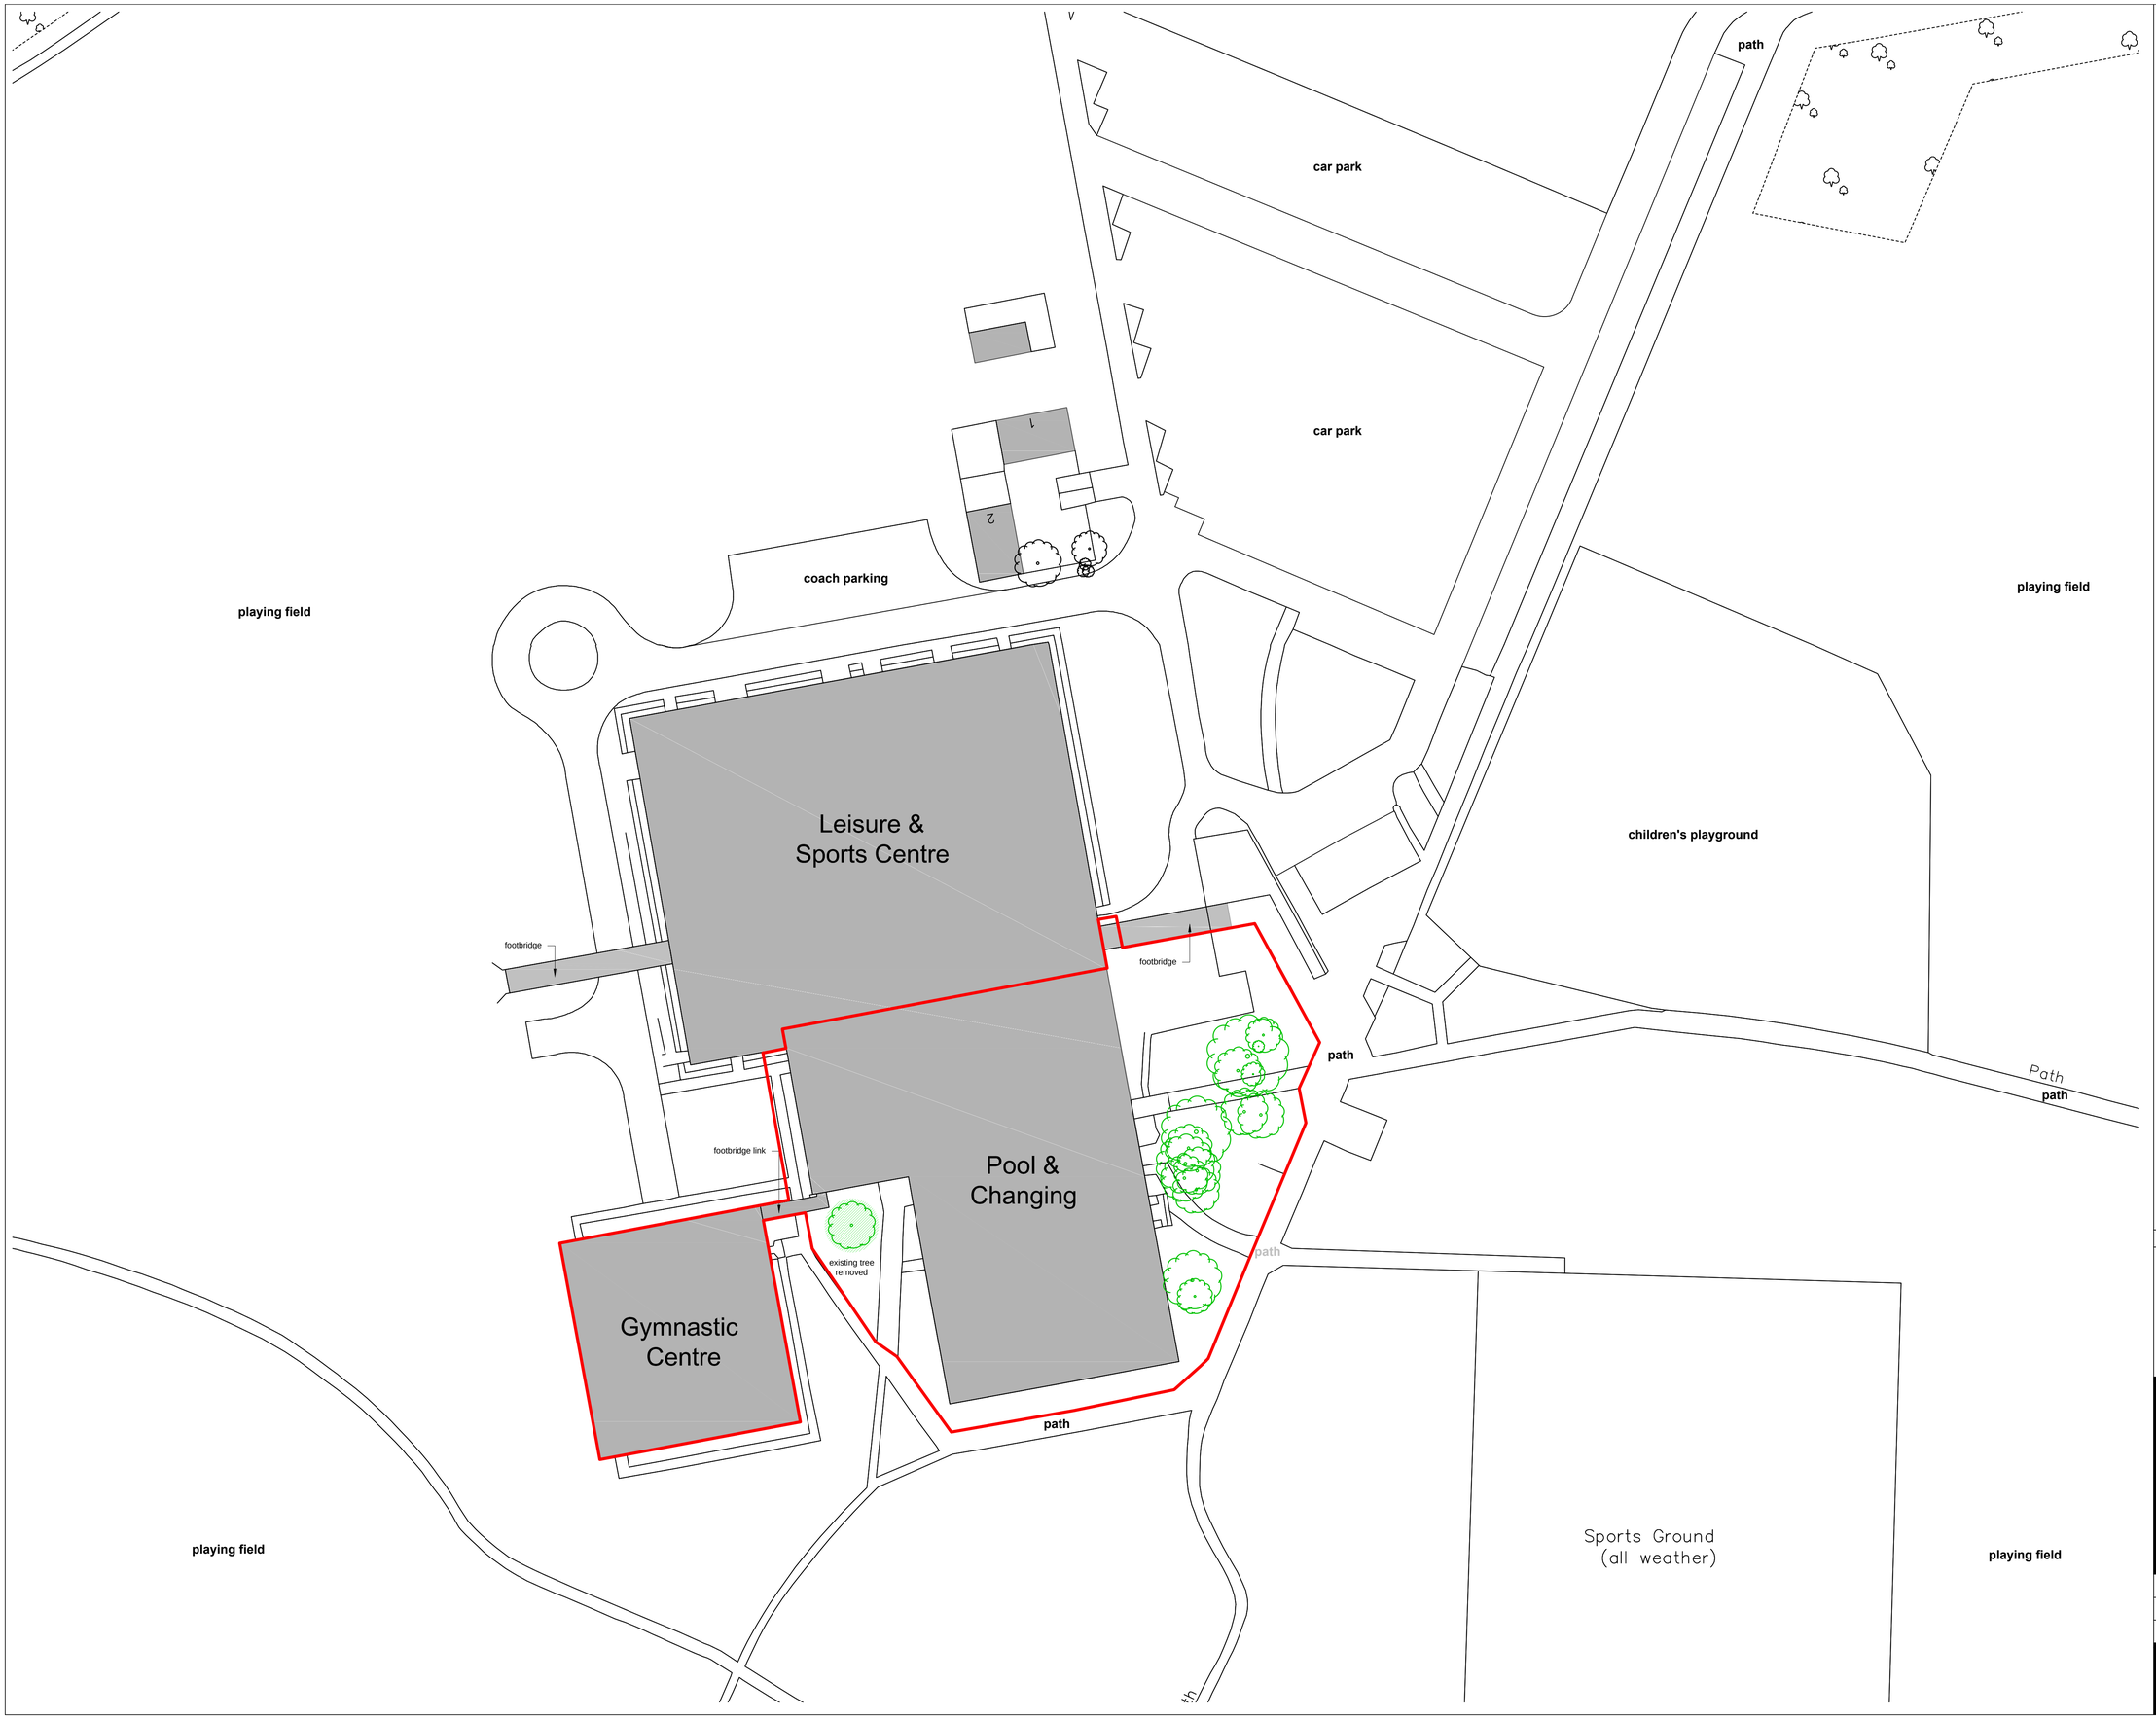


ISSUED FOR
PLANNING APPROVAL

Rev	Date	Description	Chkd
A	06.10.17	Drwg created for 2017 scheme proposal - SAR	IS

South Tyneside Council
Economic Regeneration

David Cramond - Corporate Director
Gordon House, Gordon Street, South Shields, Tyne & Wear, NE33 4JP
Telephone: (0191) 427 1717 Fax: (0191) 455 7770

Project
Swimming Pool Demolition
Temple Park Leisure Ctr.,
South Shields, NE34 8QN

Drawing Title
Existing Site Plan

Drawn by	SAR	Date	27.09.17
Checked by	IS	Date	--/--/--
Scale	1:500	Size	A1

Project Code	Drawing Number
AD 6177	02A