



EAST ELEVATION
1:100

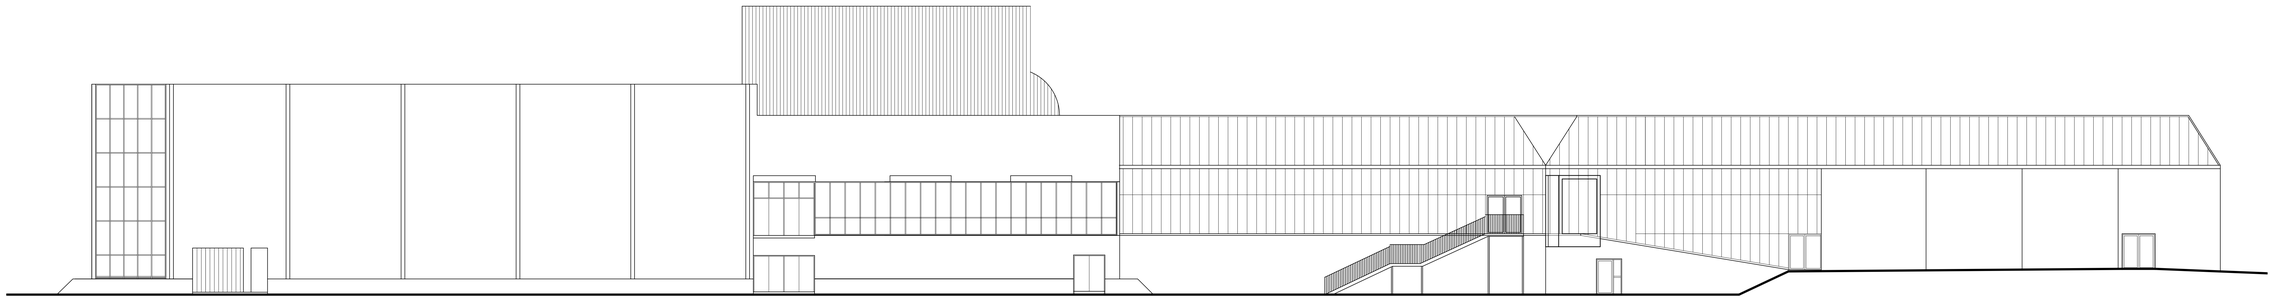

WEST ELEVATION
1:100

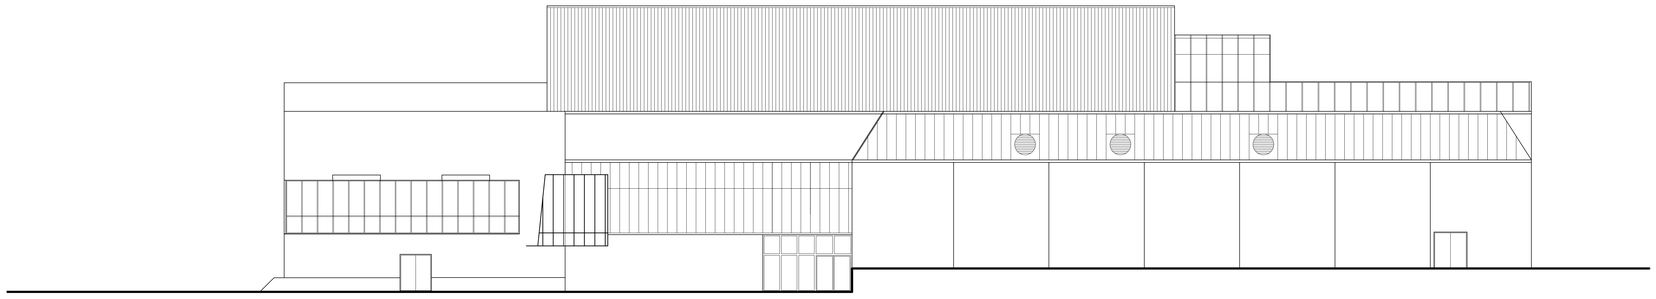

SOUTH ELEVATION
1:100

ISSUED FOR
PLANNING APPROVAL

Rev	Date	Description	Chkd
A	27.09.17	Drwg amended to reflect 2017 scheme proposal - SAR	IS

South Tyneside Council
Economic Regeneration

David Cramond - Corporate Director
Gordon House, Gordon Street, South Shields, Tyne & Wear, NE33 4JP
Telephone: (0191) 427 1717 Fax: (0191) 455 7770

Project
Swimming Pool Demolition
Temple Park Leisure Ctr.,
South Shields

Drawing Title
Existing Elevations

Drawn by	IRS	Date	JUNE 11
Checked by	XX	Date	--/--/--
Scale	1:125	Size	A0

Project Code: AD 6177
Drawing Number: 18A