
The contractor is responsible for the verification of dimensions on the site.
All dimensions are in millimetres. © Copyright all rights reserved South Tyneside Council.

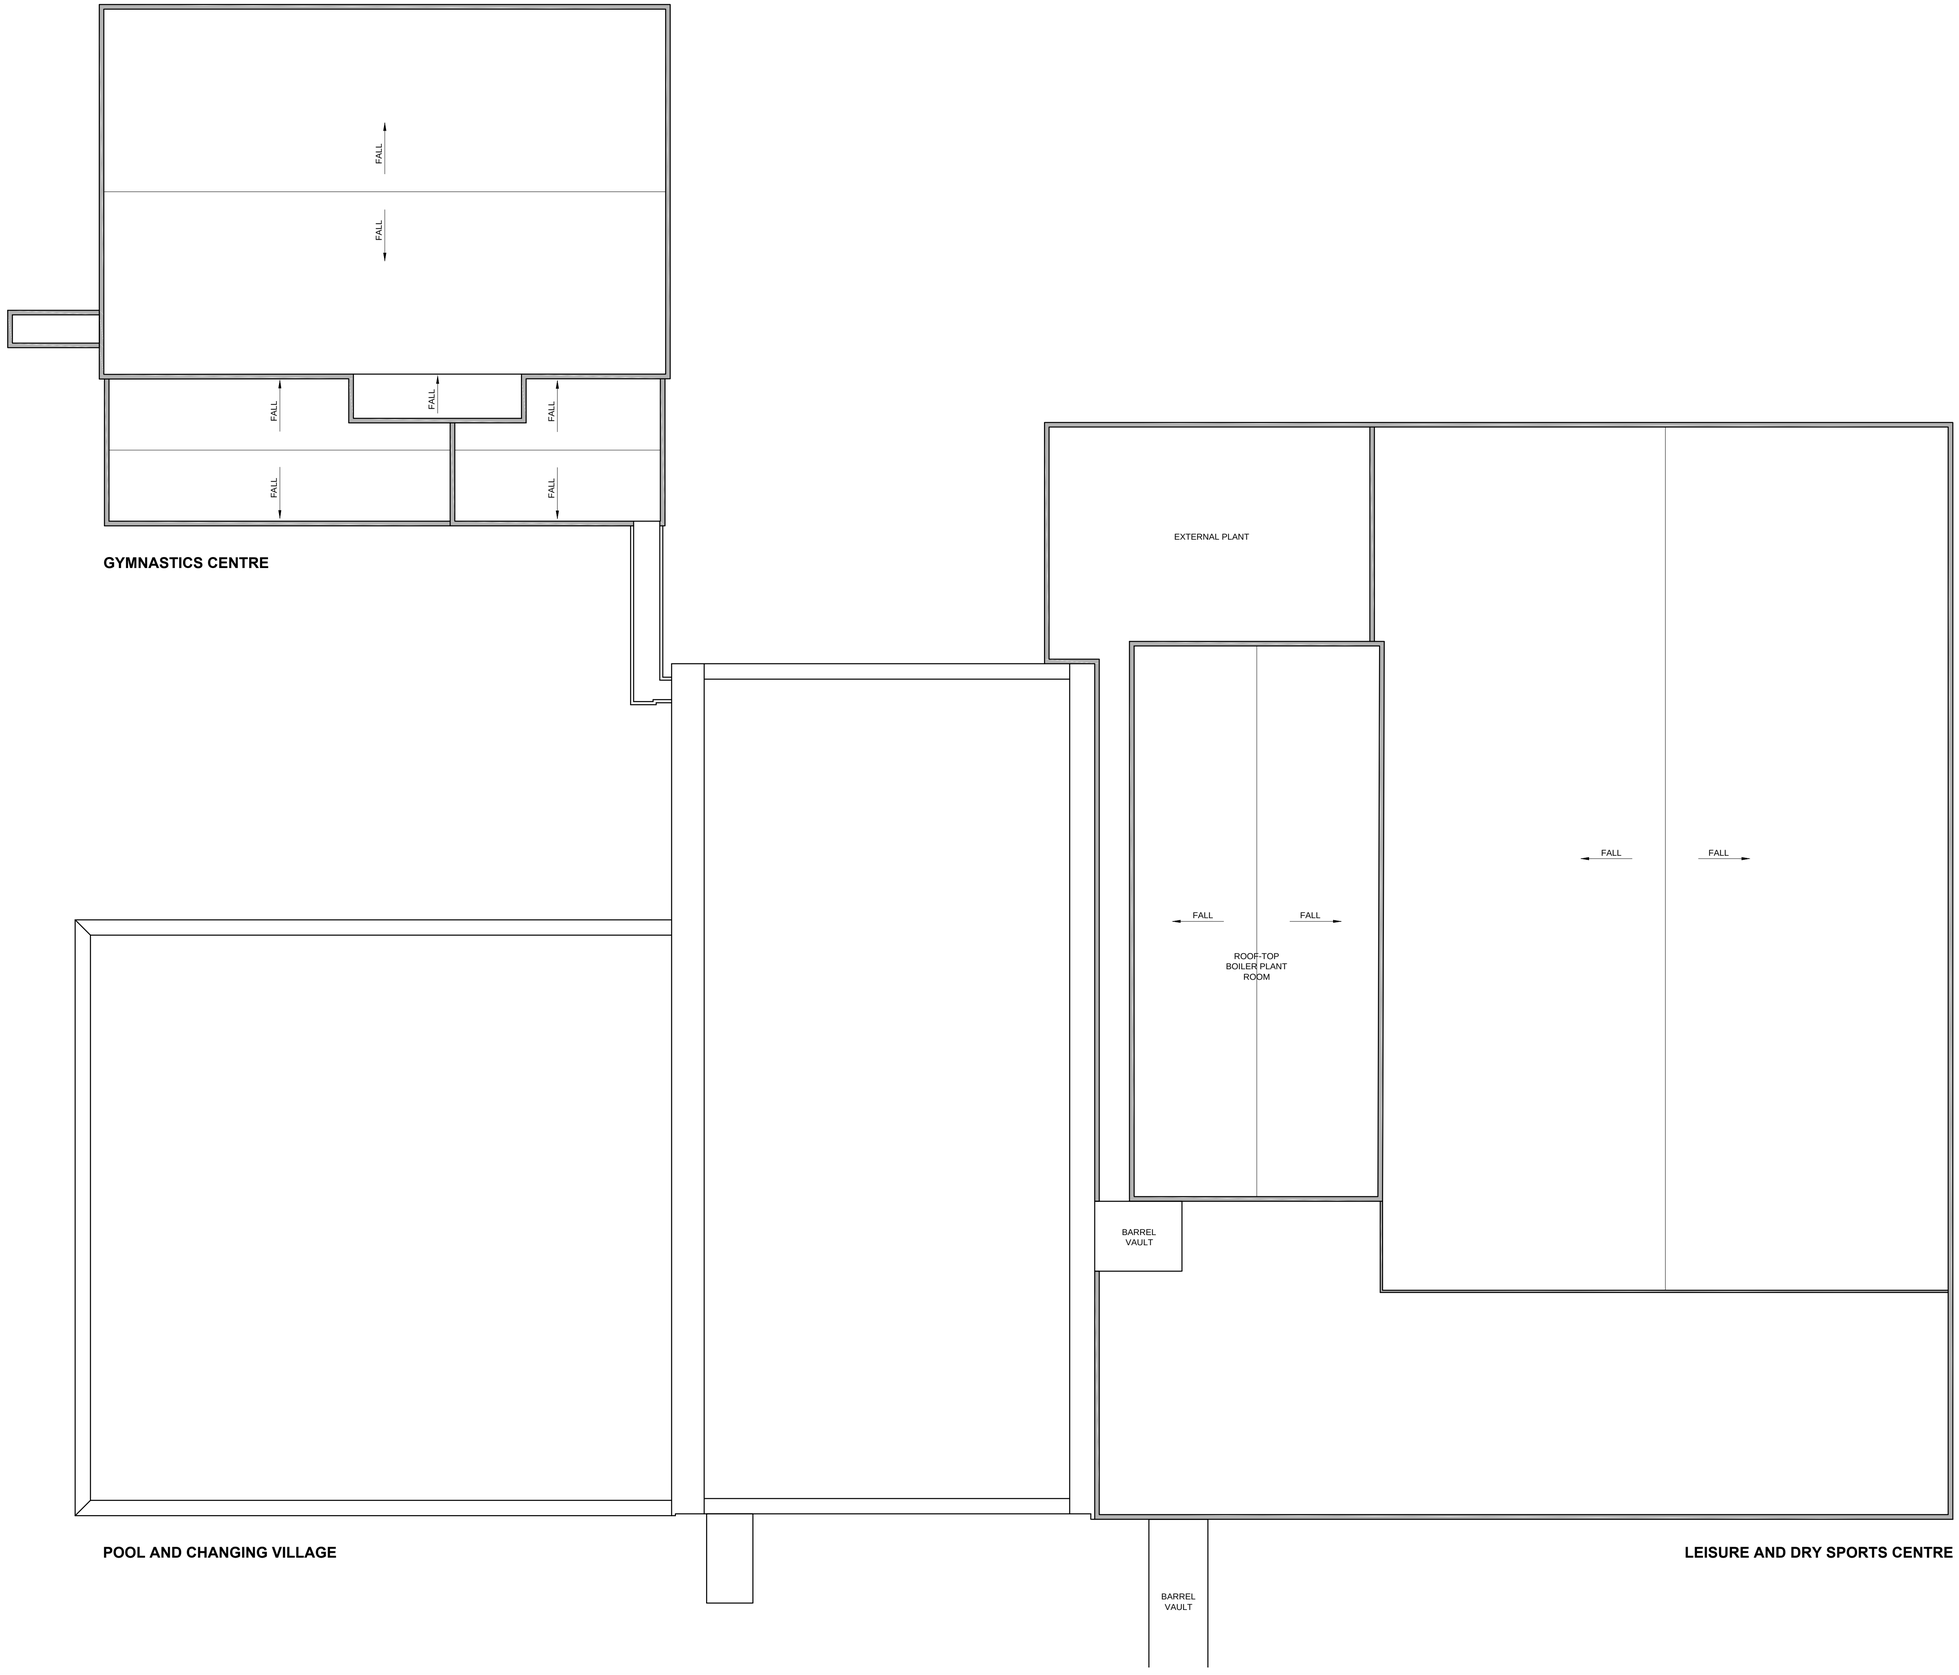

ISSUED FOR
PLANNING APPROVAL

Rev	Date	Description	Chkd
x	x	x	x

South Tyneside Council
Economic Regeneration

David Cramond - Corporate Director
Town Hall & Civic Offices, Westoe Road, South Shields, Tyne & Wear, NE33 2RL
Telephone: (0191) 427 1717 Fax: (0191) 455 7770

Project
Swimming Pool Demolition
Temple Park Leisure Centre
South Shields

Drawing Title
Existing Roof Plan

Drawn by	SAR	Date	14/11/17
Checked by	IS	Date	
Scale	1:200	Size	A1

Project Code	Drawing Number
AD 6177	20