

The contractor is responsible for the verification of dimensions on the site.
All dimensions are in millimetres. © Copyright all rights reserved South Tyneside Council.

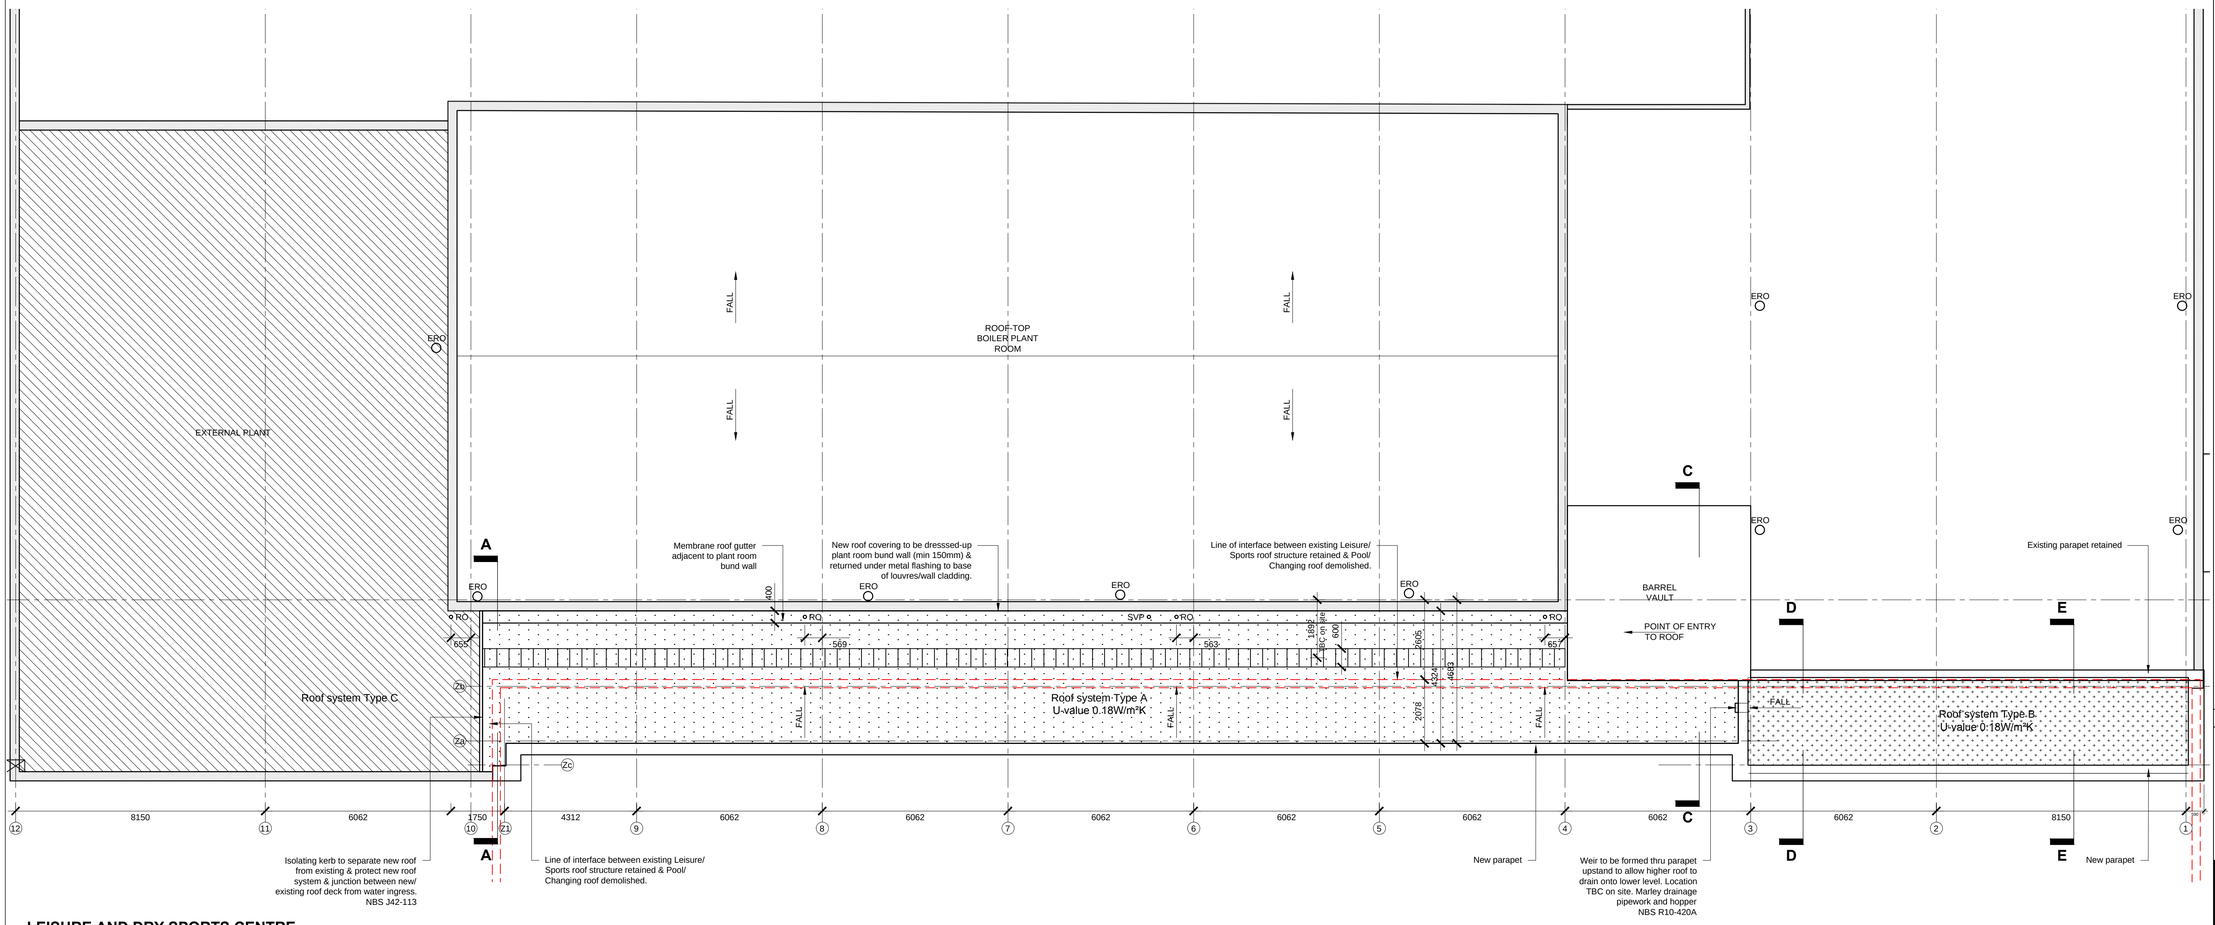

LEISURE AND DRY SPORTS CENTRE

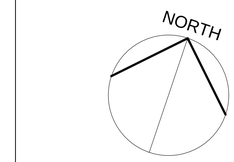

LEGEND

- Roof type A - New low level roof. New concrete deck to line through with existing roof deck retained. T.O. deck +33.864 Strip existing roof finishes including insulation back to roof deck and lay new system over new & existing decks. NBS J42-110A, 111, 113
- Roof type B - New high level roof. Metal profile roof deck laid to falls. T.O. deck, lowest point approx. +35.430 NBS J42-112
- Roof type C - Existing roof covering retained. To be replaced at a later date under a separate contract. T.O. deck +33.864
- Sarna Tred Walkway tiles on SarnaTred membrane walkway. Position TBC on site. NBS J42-485
- Existing Building Demolished

RO	Sarna Drain flat roof outlet NBS J42-110A
ERO	Existing roof outlet
SVP	Soil vent pipe to penetrate roof covering

NOTES

Contractor to clean out all existing roof drainage outlets and ensure existing drainage systems are free draining. Allow for removing any blockages in pipelines.
Allow for replacing any existing outlets that are damaged or incompatible with new roof coverings as necessary, with SarnaDrain products as per NBS J42-110A.

ISSUED FOR PLANNING APPROVAL

Rev	Date	Description	Chkd
A	19.12.17	NBS refs added - SAR	IS

South Tyneside Council
Economic Regeneration

David Cramond - Corporate Director
Town Hall & Civic Offices, Westoe Road, South Shields, Tyne & Wear, NE33 2RL
Telephone: (0191) 427 1717 Fax: (0191) 455 7770

Project
Swimming Pool Demolition
Temple Park Leisure Centre
South Shields

Drawing Title
Proposed Detailed Roof Plan

Drawn by	SAR	Date	22/11/17
Checked by	IS	Date	
Scale	1:100	Size	A1

Project Code	Drawing Number
AD 6177	27A