

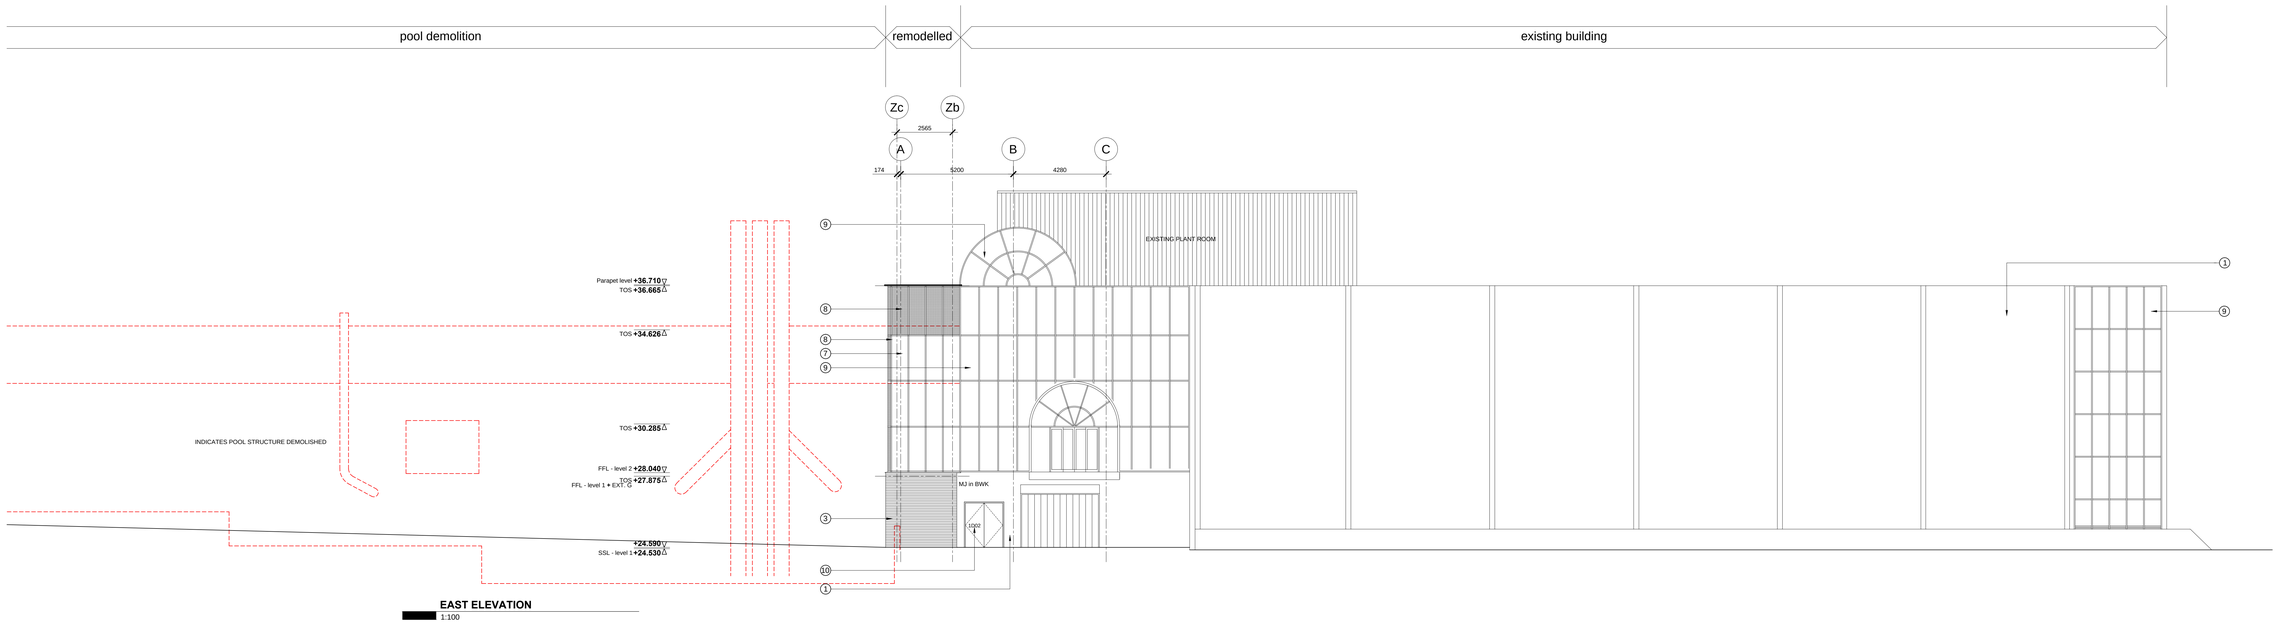


EAST ELEVATION
1:100

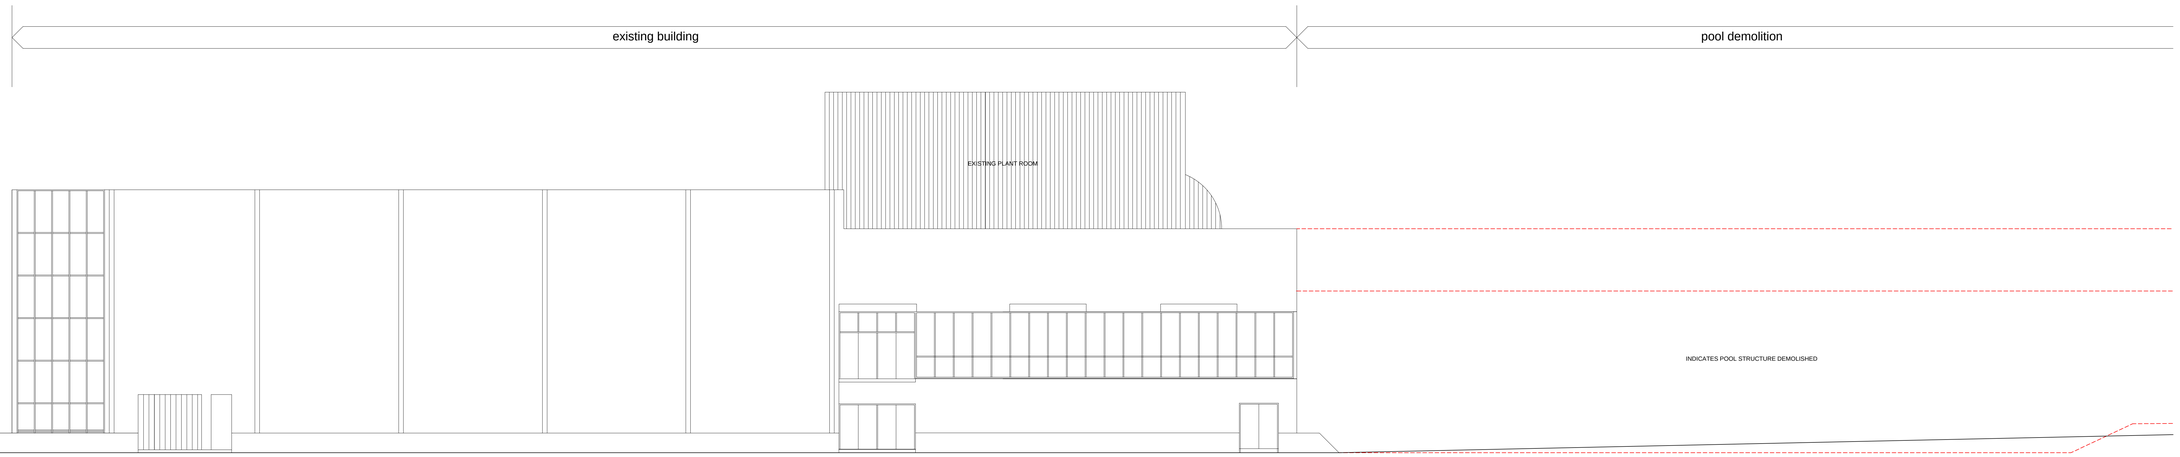

WEST ELEVATION
1:100

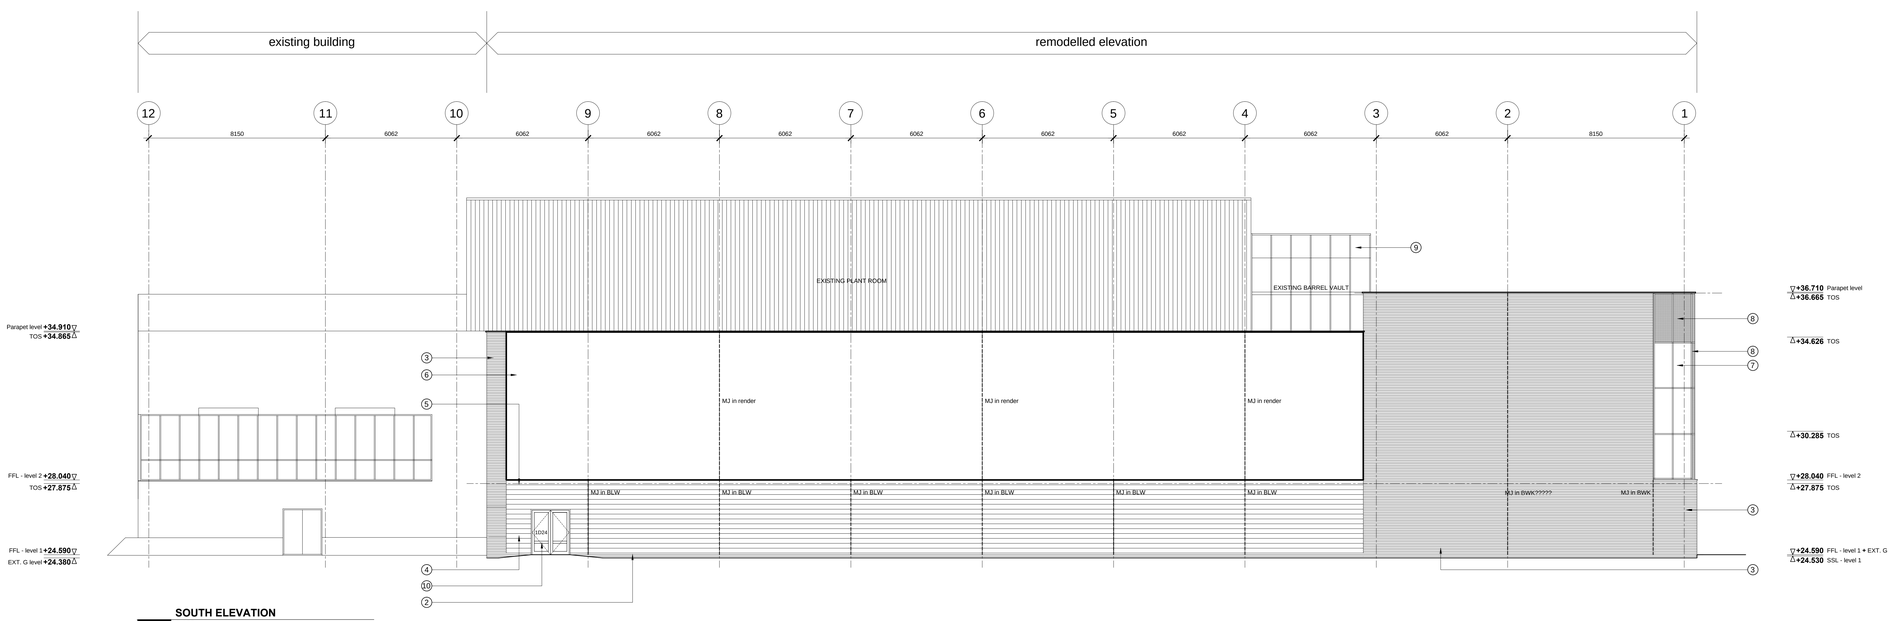

SOUTH ELEVATION
1:100

LEGEND

- - - -	Existing Building Demolished
BLW	Blockwork
BWK	Brickwork
MJ	Movement joint location

MATERIALS KEY

1. Existing buff brick (Harewood Russet)
2. Ibstock Harewood Russet Buff facing brickwork return in stretcher bond with buff coloured mortar. NBS F10-110A, 111
3. Ibstock Harewood Russet Buff facing brickwork in flemish bond with buff coloured mortar. NBS F10-110A, 111
4. Forticrete Textured Pewter 215mm high masonry blockwork in stretcher bond with coloured mortar. NBS F10-255
5. One course Forticrete Florentine Pewter 215mm high polished masonry blockwork in stretcher bond with coloured mortar. NBS F10-255A
6. Weber Therm XP 162 P (MFS) external rendered mineral fibre insulation system. Colour: TBC NBS M21-210A
7. HWA Ltd System 17 Aluminium curtain walling with polyester powder coated finish & IGU's. RAL Colour TBC NBS H11-110A
8. HWA Ltd System 17 Aluminium curtain walling with polyester powder coated finish & ceramic coloured coated spandrel panels. RAL Colour(s) TBC NBS H11-110A
9. Existing curtain walling.
10. Security steel doorset with polyester powder coated finish. RAL Colour TBC NBS L20-480A, 480B

ISSUED FOR PLANNING APPROVAL

Rev	Date	Description	Chkd
D	21.05.18	Legend item 11 (coping) omitted - SAR	IS
C	19.12.17	NBS refs & notes added - SAR	IS
B	16.10.17	Drwg amended following VE saving exercise - SAR	IS
A	28.09.17	Drwg amended to reflect 2017 scheme proposal - SAR	IS

South Tyneside Council
Economic Regeneration
David Cramond - Corporate Director
Gordon House, Gordon Street, South Shields, Tyne & Wear, NE33 4JP
Telephone: (0191) 427 1717 Fax: (0191) 455 7770

Project
Swimming Pool Demolition
Temple Park Leisure Ctr.,
South Shields

Drawing Title
Proposed Elevations

Drawn by	IRS	Date	JUNE 12
Checked by	XX	Date	--/--/--
Scale	1:100	Size	A0

Project Code	Drawing Number
AD 6177	19D