
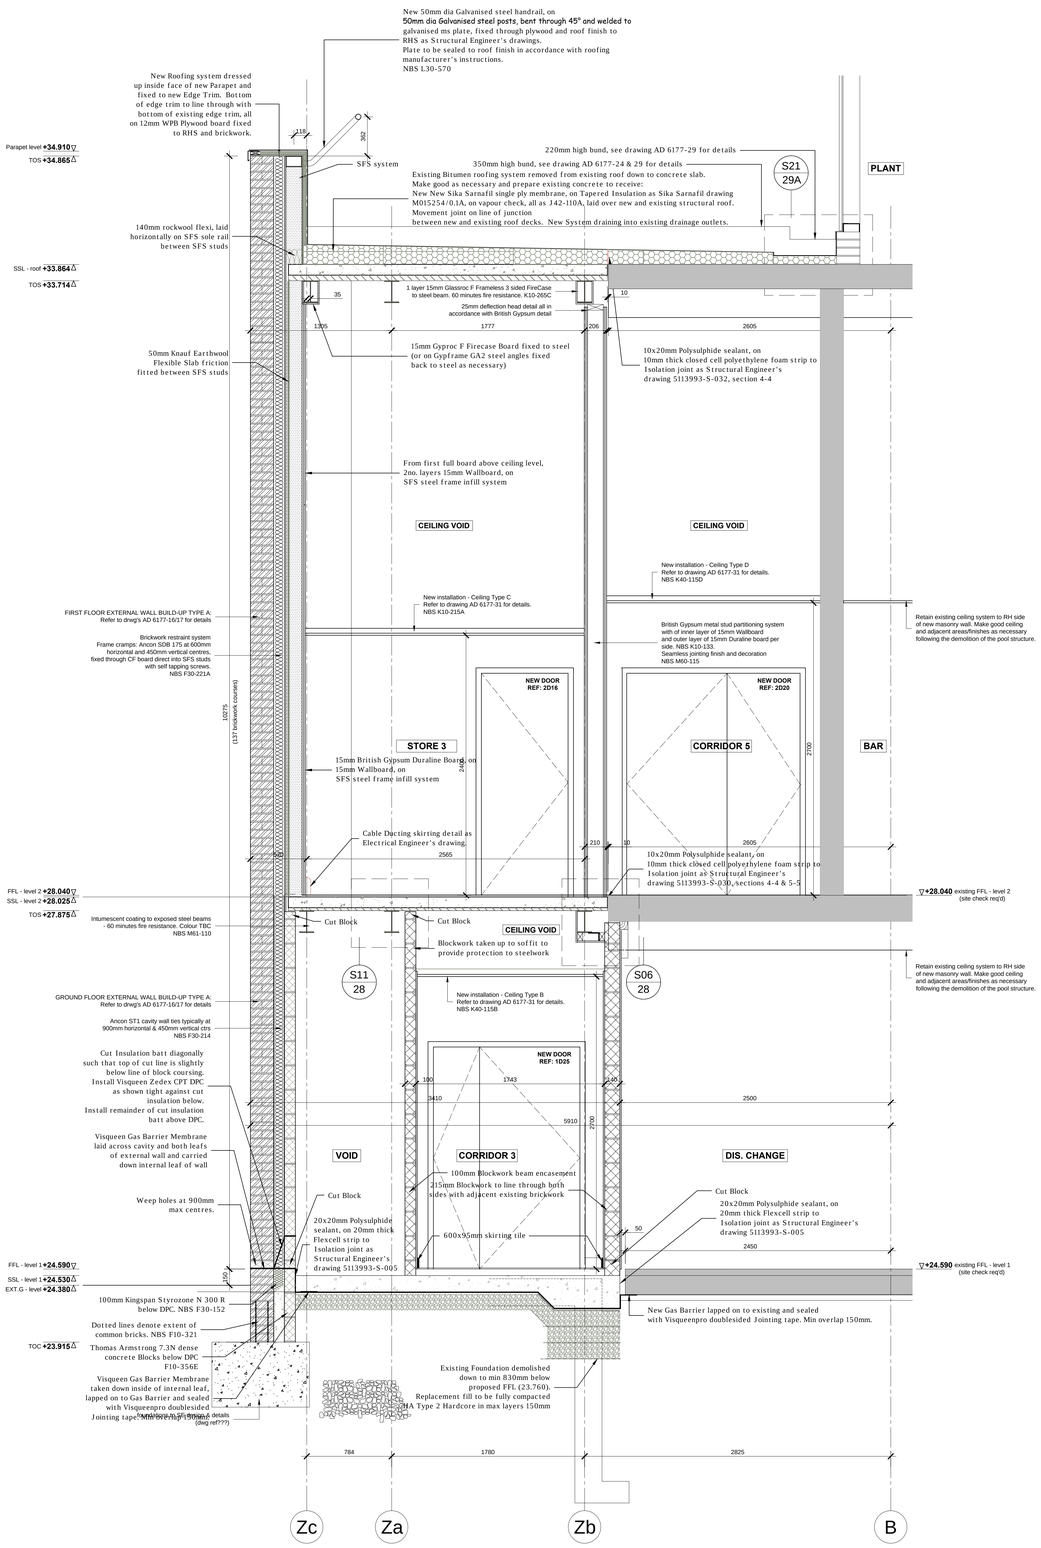


PROPOSED SECTION A-A
1:20

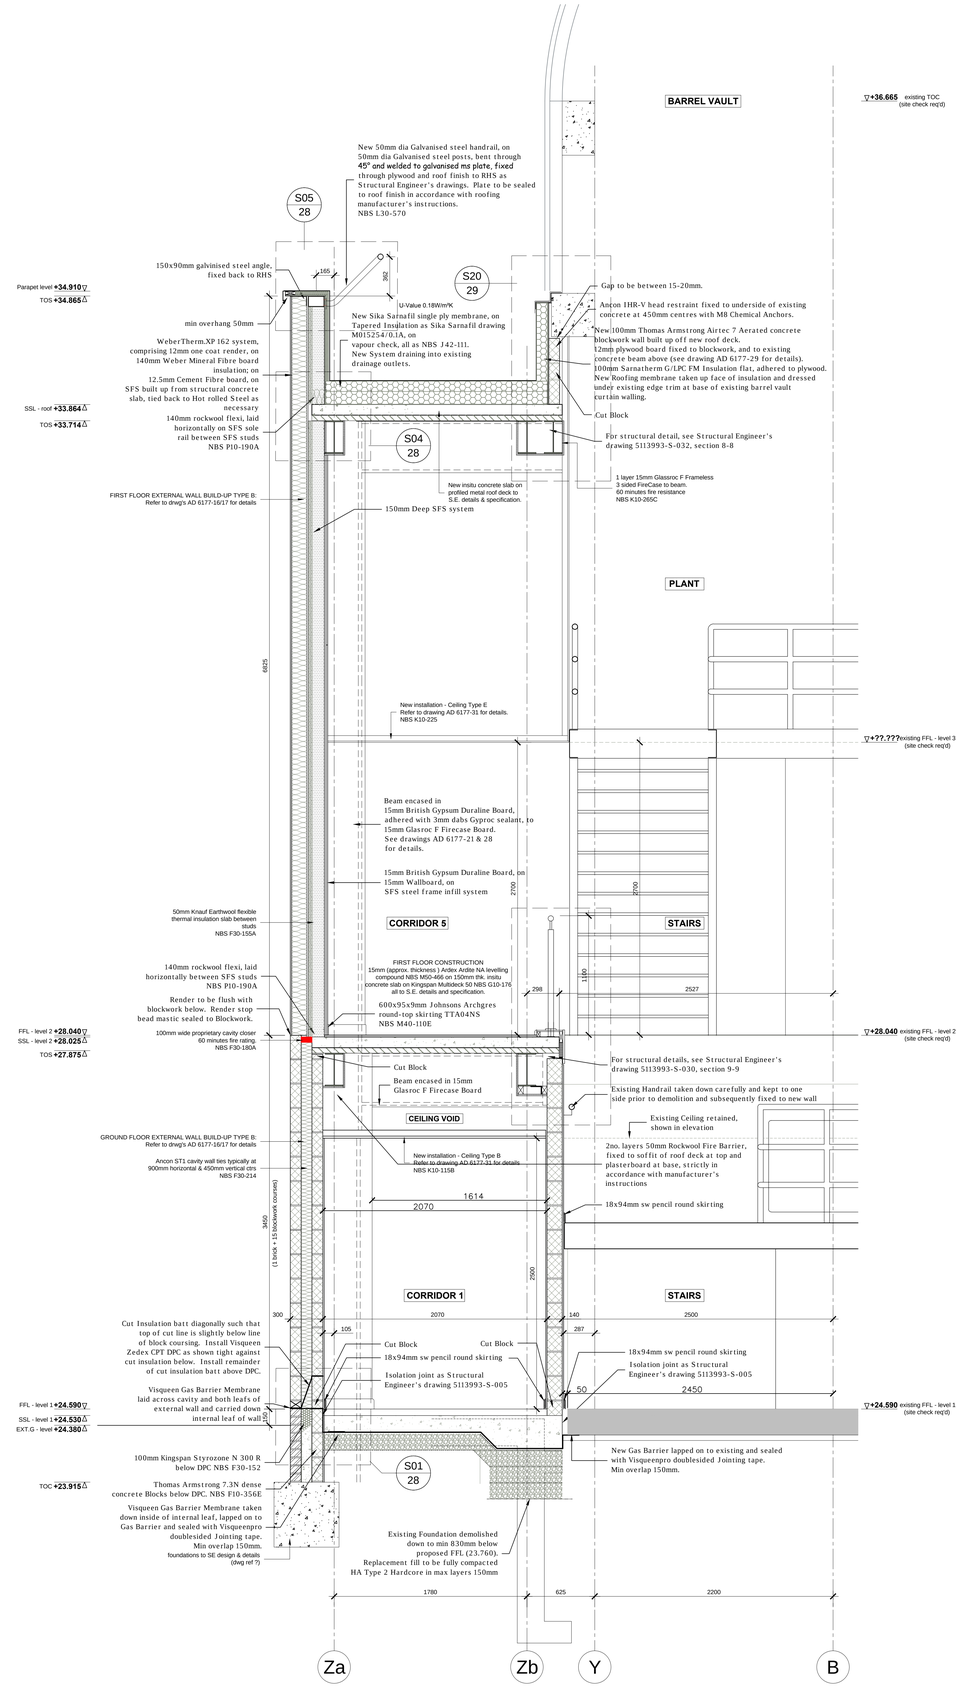

PROPOSED SECTION C-C
1:20

ISSUED FOR
PLANNING APPROVAL

Rev	Date	Description	Chkd
C	05.12.17	Ceiling heights & specs amended, NBS refs & notes added - SR	IS
B	16.10.17	Drwg amended following VE saving exercise - SAR	IS
A	29.09.17	Drwg amended to reflect 2017 scheme proposal - SAR	IS

South Tyneside Council
Economic Regeneration
David Cramond - Corporate Director
Gordon House, Gordon Street, South Shields, Tyne & Wear, NE33 4JP
Telephone: (0191) 427 1717 Fax: (0191) 455 7770

Project
Swimming Pool Demolition
Temple Park Leisure Centre
South Shields

Drawing Title
Proposed External Wall Sections 1
A-A and C-C

Drawn by	JM	Date	03/10/12
Checked by	IRS	Date	--/--/--
Scale	1:20	Size	A0

Project Code	Drawing Number
AD 6177	22C