

The contractor is responsible for the verification of dimensions on the site.
All dimensions are in millimetres. © Copyright all rights reserved South Tyneside Council.

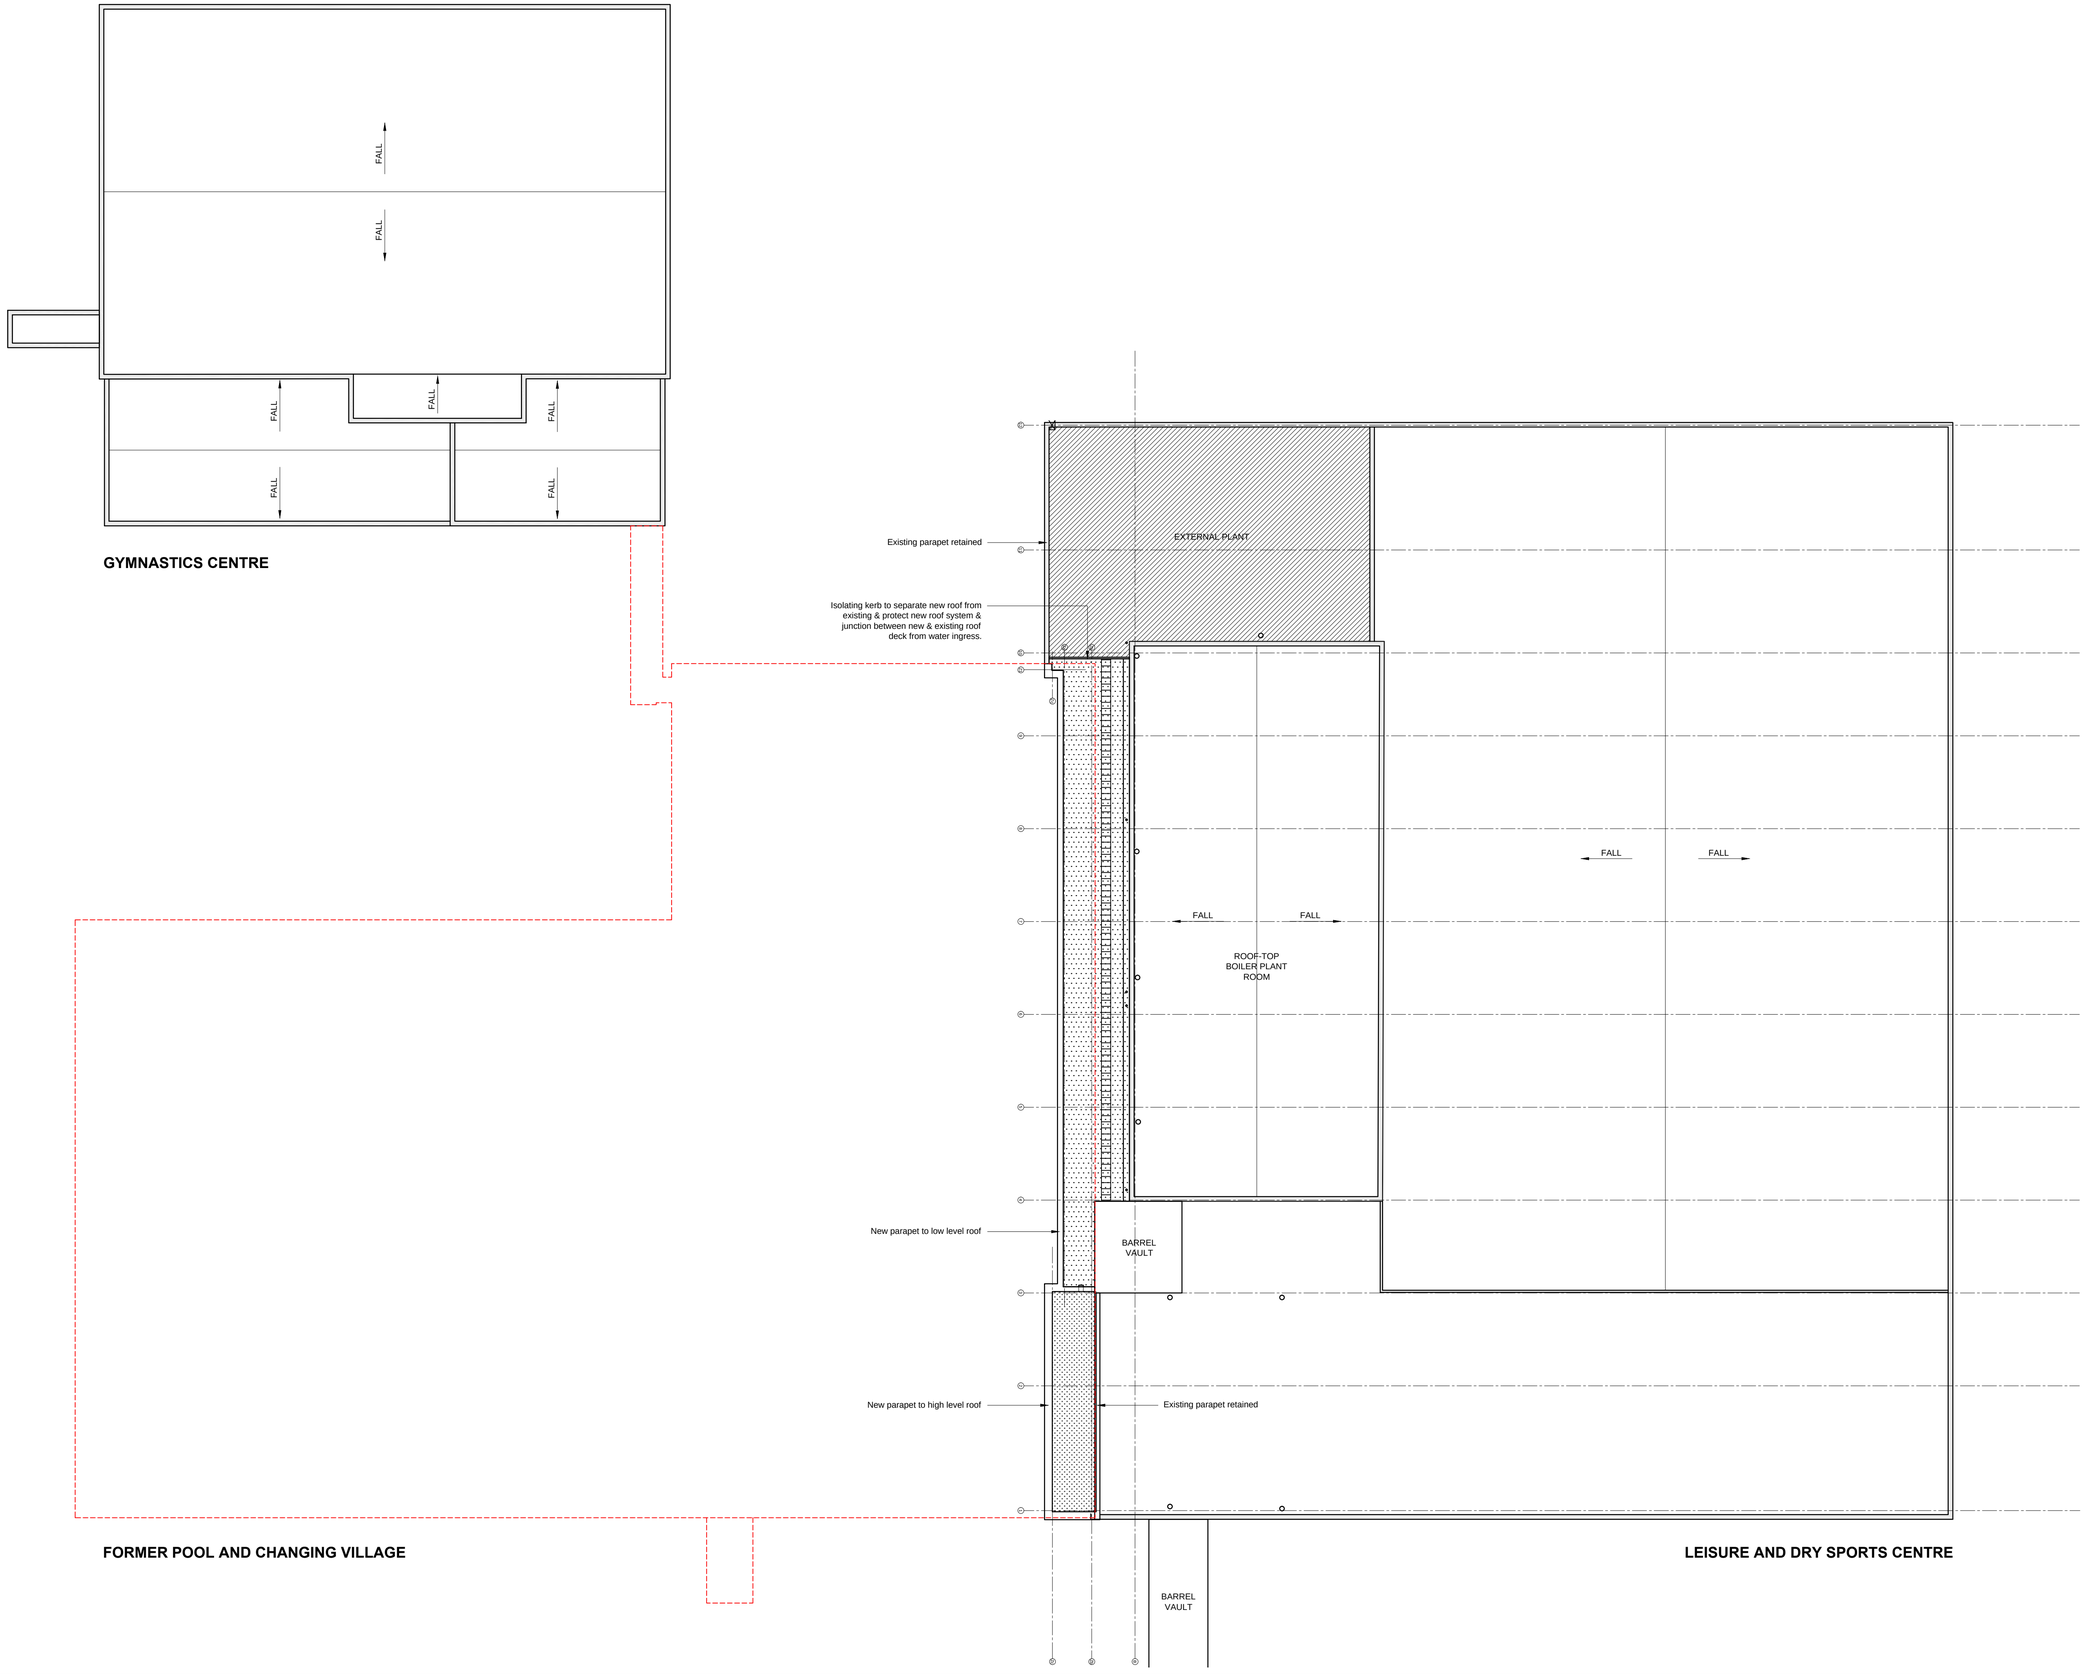

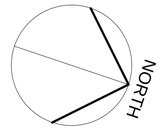

LEGEND

- Roof type A - New low level roof.
  New concrete deck to line through with existing roof deck retained. T.O. deck +33.864
  Strip existing roof finishes including insulation back to roof deck and lay new system over new & existing decks.
  NBS J42-110A, 111 & 113
- Roof type B - New high level roof.
  Metal profile roof deck laid to falls. T.O. deck, lowest point approx. +35.430
  NBS J42-112
- Roof type C - Existing roof covering retained. To be replaced at a later date under a separate contract. T.O. deck +33.864
- Existing Building Demolished

ISSUED FOR PLANNING APPROVAL

Rev	Date	Description	Chkd
A	19.12.17	NBS refs added - SAR	IS

South Tyneside Council
Economic Regeneration

David Cramond - Corporate Director
Town Hall & Civic Offices, Westoe Road, South Shields, Tyne & Wear, NE33 2RL
Telephone: (0191) 427 1717 Fax: (0191) 455 7770

Project
Swimming Pool Demolition
Temple Park Leisure Centre
South Shields

Drawing Title
Proposed Roof Plan

Drawn by	SAR	Date	14/11/17
Checked by	IS	Date	
Scale	1:200	Size	A1

Project Code	Drawing Number
AD 6177	25A