

PRELIMINARY ISSUE - DRAWING FOR PLANNING PURPOSES ONLY


A3

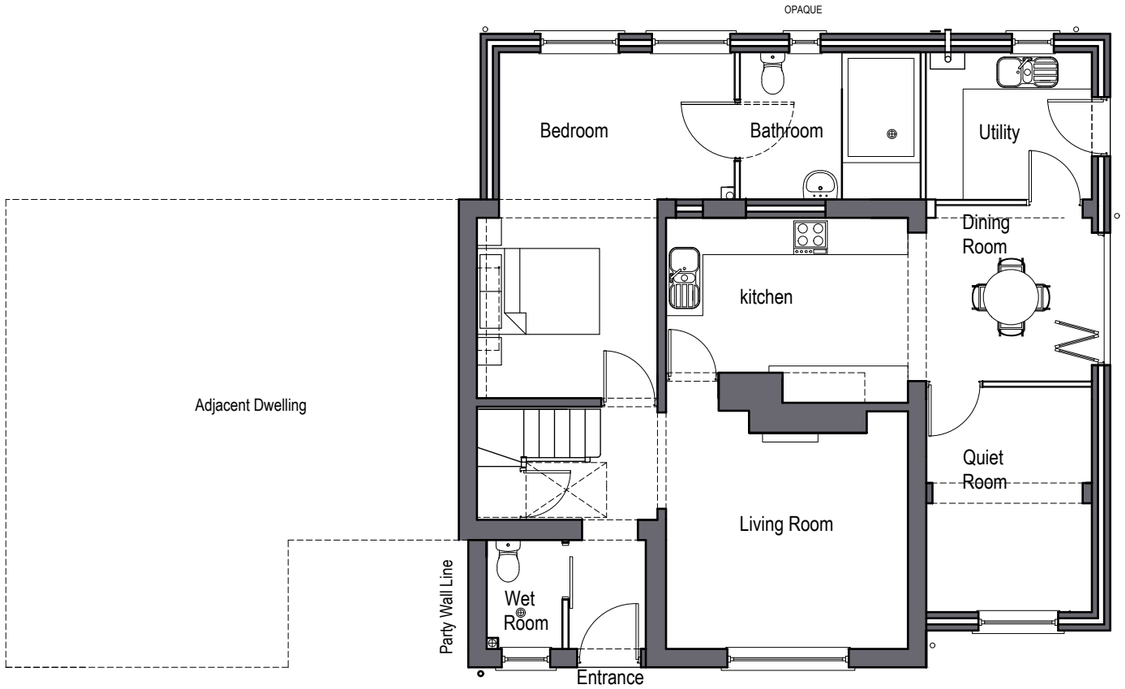

Ground Floor Plan as Proposed (Scale 1:100)

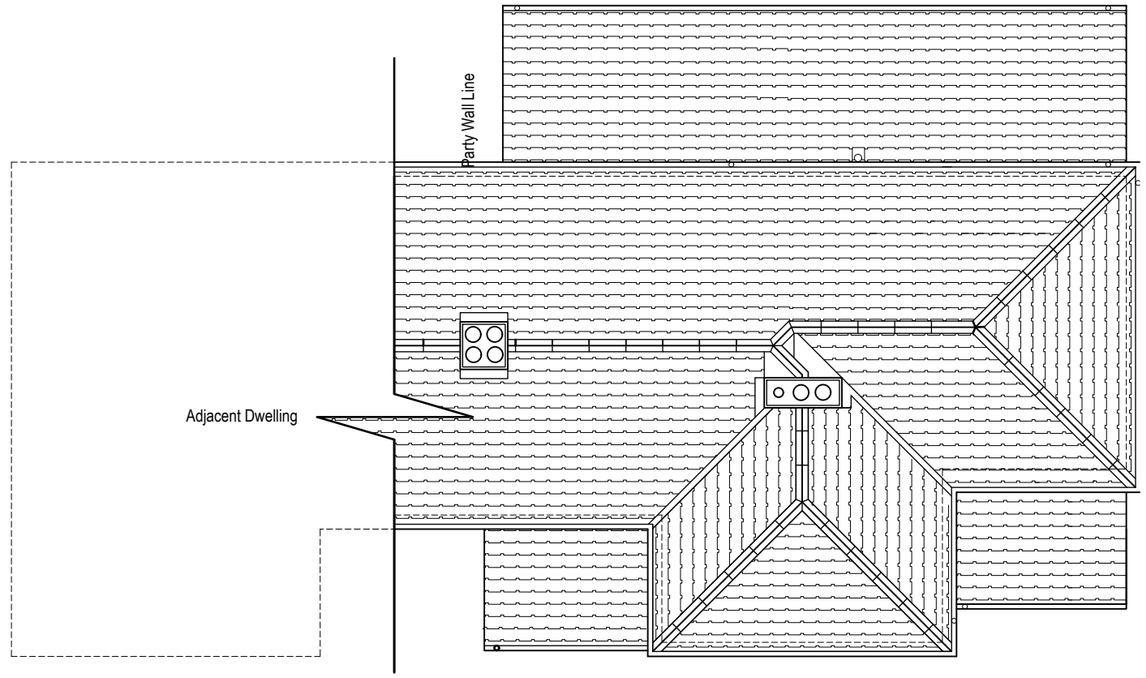

Roof Plan as Proposed (Scale 1:100)

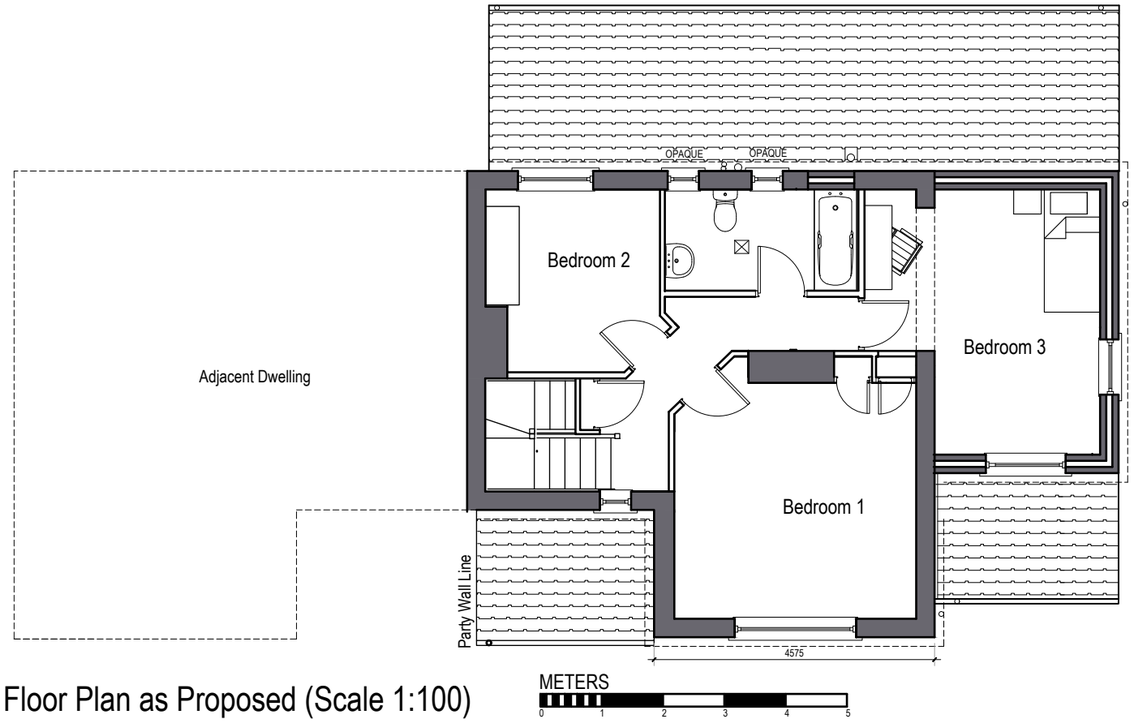

First Floor Plan as Proposed (Scale 1:100)

Plans as Proposed (Scale 1:100)

REV	DATE	DESCRIPTION	BY	CHK
A	19/07/18	Amendments to LPA Direction	Ds	
A	18/07/18	Typographical Corrections Amendments to LPA Direction	Ds	

Client

J.Burns.

Project

Alterations/ Extension Exg. Dwelling
1 Larch Avenue, South Shields

Description

Plans as Proposed

Project Ref.	**RM**	Dwg No.	**P-07**
Scale:	1:100	Rev.	**B**
Date:	July 18		
Drawn by:	D.S.		
Checked by:		Date:	

THIS DRAWING IS COPYRIGHT: CONTRACTORS MUST CHECK ALL DIMENSIONS ON SITE, ONLY FIGURED DIMENSIONS ARE TO BE WORKED FROM. DISCREPANCIES MUST BE REPORTED IMMEDIATELY TO THE ARCHITECTS BEFORE PROCEEDING.