



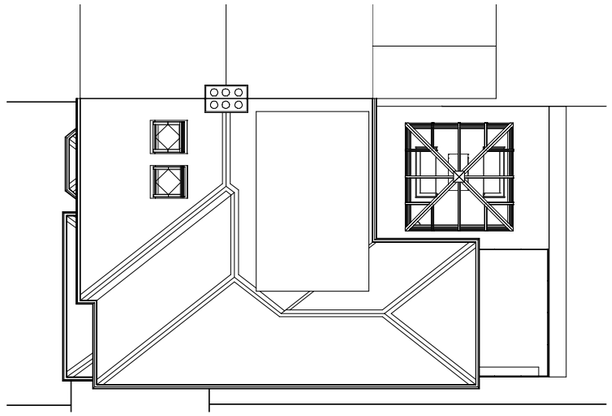

ROOF PLAN

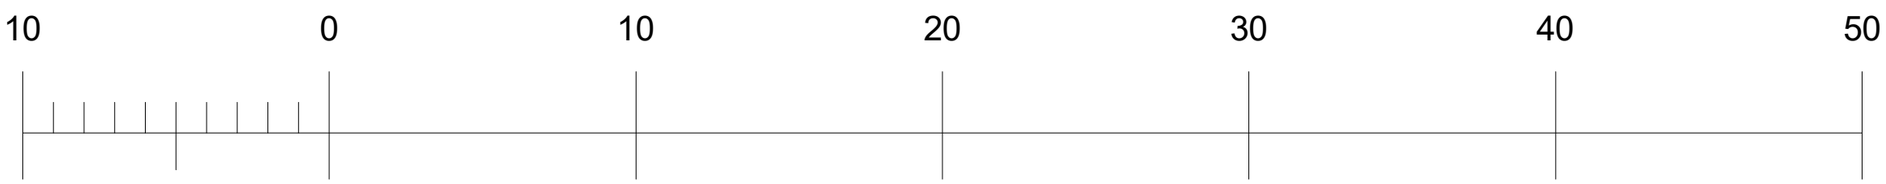

SITE / BLOCK PLAN

1 : 200

metres

North East
Architectural Services
Clervaux Exchange, Clervaux Terrace,
Jarrow NE32 5UP
07455 980 354 0191 423 0869
www.nearchitect.co.uk
admin@nearchitect.co.uk

PROJECT: Extension to dwelling		
ADDRESS: 58 King George Rd, South Shields		
SHEET: SITE/BLOCK AND ROOF PLAN		
CLIENT: Ciaran McClements		
Date: 2018-06-29	Project number: 2018-06-19	Scale (@ A3): 1 : 200
Drawn by: NR	DRAWING NUMBER: A203	REV:
Checked by: NR		