

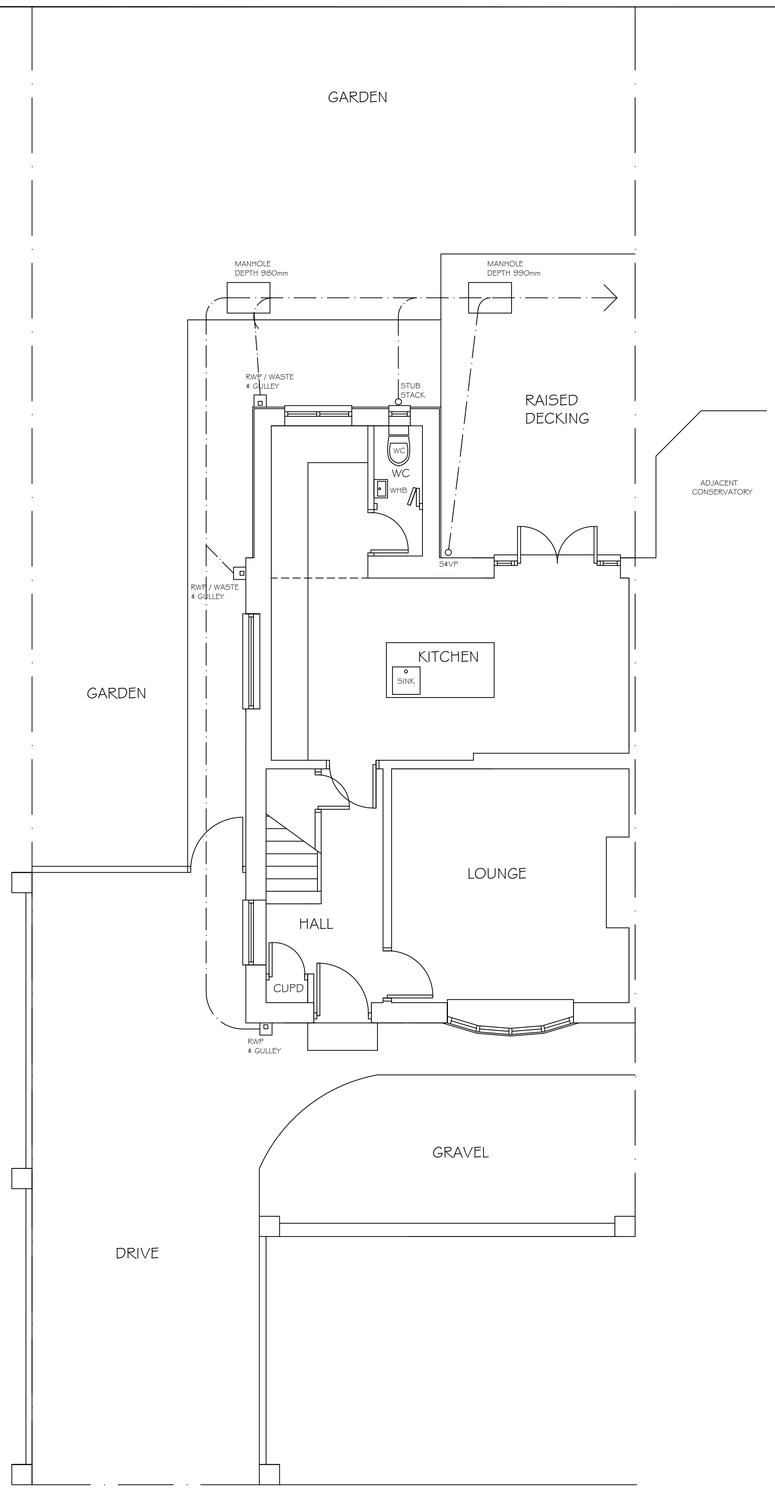


EXISTING GROUND FLOOR PLAN

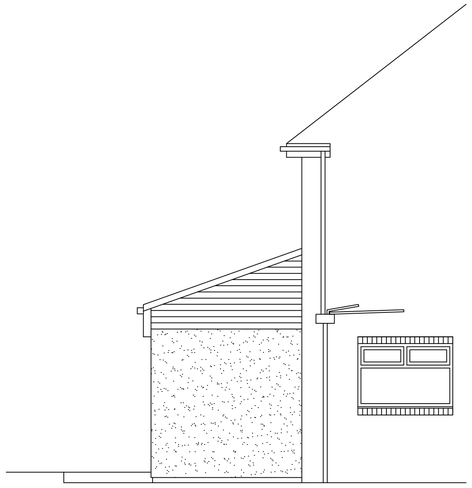


EXISTING SIDE ELEVATION

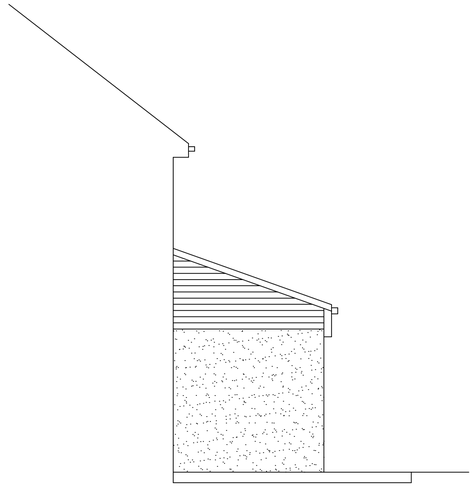

EXISTING SIDE ELEVATION



EXISTING REAR ELEVATION

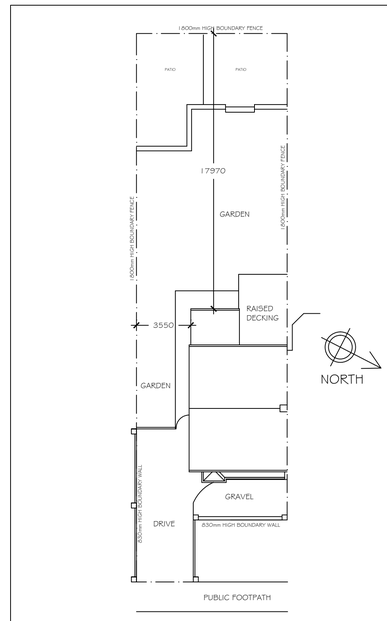

EXISTING SITE LAYOUT PLAN
(SCALE 1:200)

REVISION	DESCRIPTION	DRAWN BY	DATE

KB design
Architectural Services

SUITE 3,
TOWN HALL CHAMBERS,
7 BEACH ROAD,
SOUTH SHIELDS,
TYNE & WEAR,
NE33 2QA.

TEL : 0191 4566983

Email : mail@kbdesign.org.uk

TITLE

PROPOSED REAR EXTENSION
66, SUMMERHILL ROAD, SOUTH SHIELDS
EXISTING PLANS & ELEVATIONS

SCALE	DATE	DRAWN BY
1:50 & 1:200	20.09.2018	K.BUTLER
PROJECT No	DRAWING No	Revision
0588	2957	

THIS DRAWING AND/OR SPECIFICATION IS THE SOLE PROPERTY AND COPYRIGHT OF KB DESIGN AND MAY NOT BE DISCLOSED TO ANY THIRD PARTY OR REPRODUCED IN WHOLE OR IN PART WITHOUT THE PRIOR CONSENT OF AN AUTHORISED REPRESENTATIVE OF KB DESIGN.