


PROPOSED GROUND FLOOR PLAN

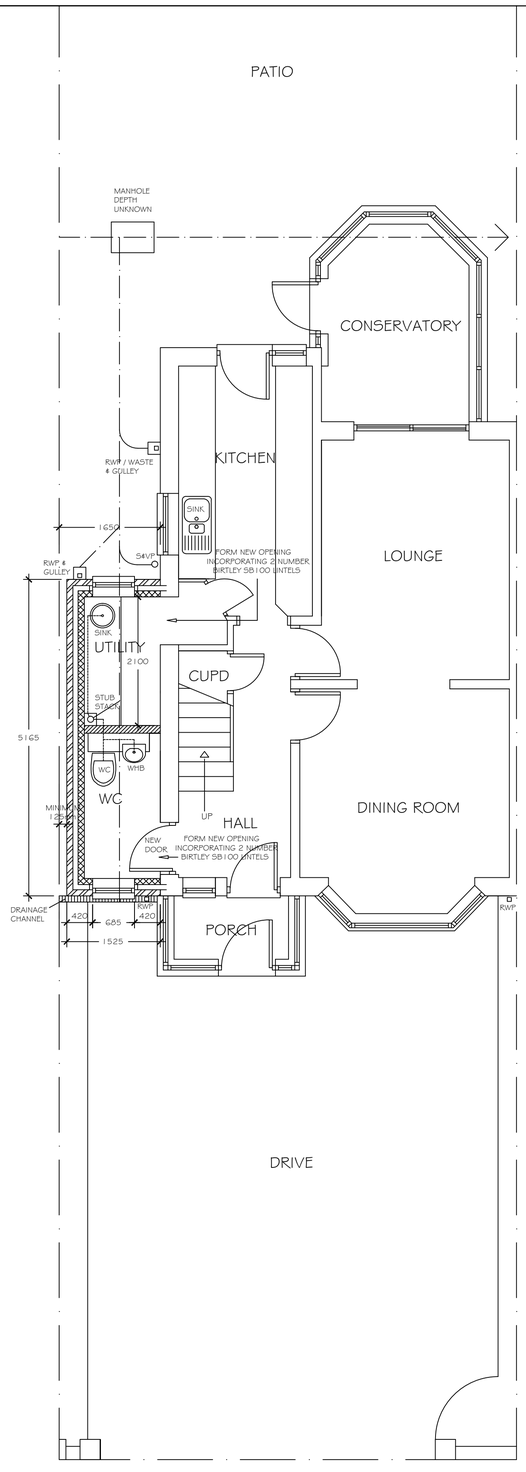


PROPOSED FRONT ELEVATION

PROPOSED REAR ELEVATION



PROPOSED SIDE ELEVATION

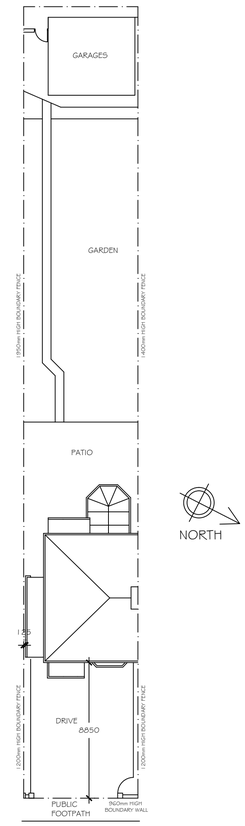

PROPOSED SITE LAYOUT PLAN
(SCALE 1:200)

REVISION	DESCRIPTION	DRAWN BY	DATE
A	ROOF CONFIGURATION CHANGED	K.BUTLER	14.11.2018

KB design
Architectural Services

SUITE 3,
TOWN HALL CHAMBERS,
7 BEACH ROAD,
SOUTH SHIELDS,
TYNE & WEAR,
NE33 2QA.

TEL : 0191 4566983

Email : mail@kbdesign.org.uk

TITLE

PROPOSED SIDE EXTENSION
42, HARTON HOUSE ROAD, SOUTH SHIELDS
PROPOSED PLANS & ELEVATIONS

SCALE	DATE	DRAWN BY
1:50 & 1:200	27.09.2018	K.BUTLER
PROJECT No	DRAWING No	Revision
0589	2961	A

THIS DRAWING AND/OR SPECIFICATION IS THE SOLE PROPERTY AND COPYRIGHT OF KB DESIGN AND MAY NOT BE DISCLOSED TO ANY THIRD PARTY OR REPRODUCED IN WHOLE OR IN PART WITHOUT THE PRIOR CONSENT OF AN AUTHORISED REPRESENTATIVE OF KB DESIGN.