


Existing Site Plan 1:200

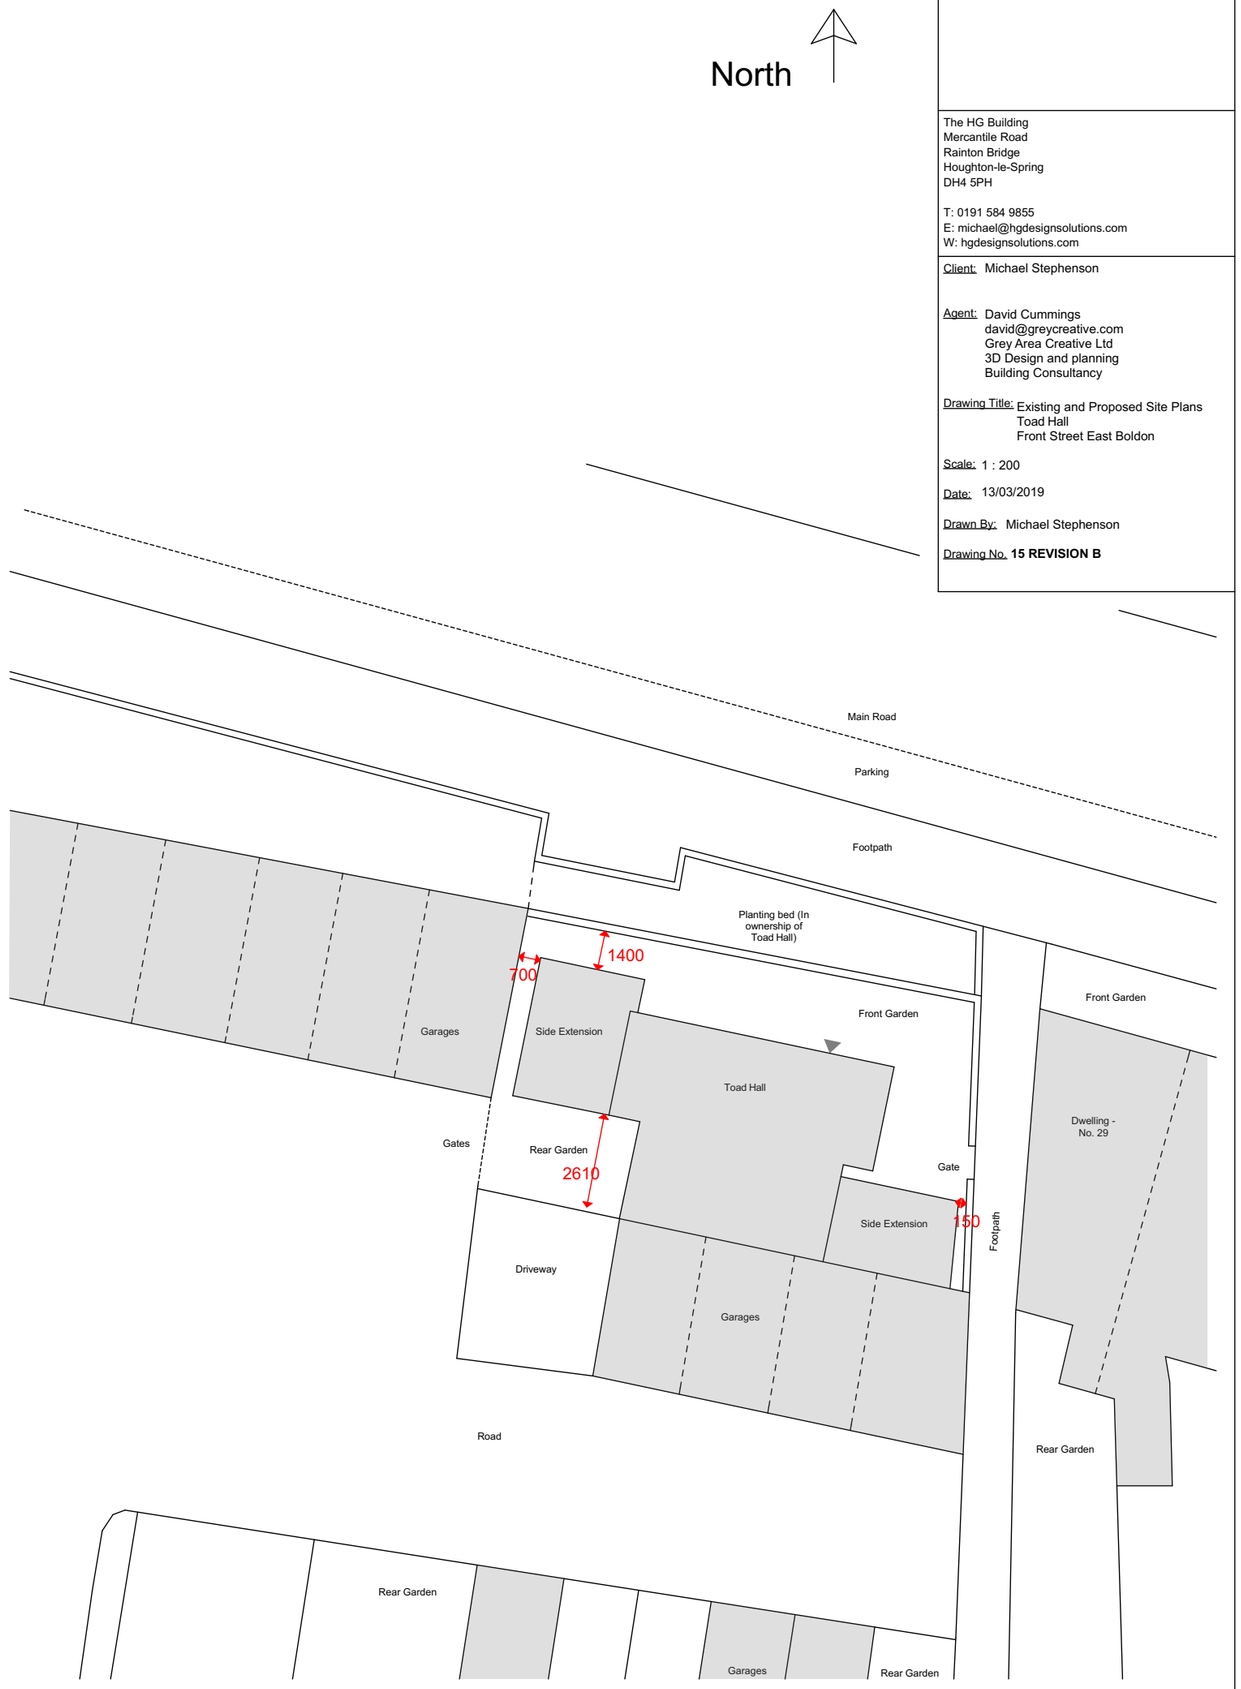

Proposed Site Plan 1:200

The HG Building
Mercantile Road
Rainton Bridge
Houghton-le-Spring
DH4 5PH

T: 0191 584 9855
E: michael@hgdesignsolutions.com
W: hgdesignsolutions.com

Client: Michael Stephenson

Agent: David Cummings
david@greycreative.com
Grey Area Creative Ltd
3D Design and planning
Building Consultancy

Drawing Title: Existing and Proposed Site Plans
Toad Hall
Front Street East Boldon

Scale: 1 : 200

Date: 13/03/2019

Drawn By: Michael Stephenson

Drawing No. **15 REVISION B**

This drawing is the sole copyright of HGF Ltd and must not be used or reproduced in full or part without express written authority. All details are subject to a final site survey.