
- (A) Original hand made bricks
- (B) Slate tiles
- (C) Lead mop rolls
- (D) Lead dormers
- (E) Painted joinery/window frames, gates
- (F) Cast iron gutters, painted finish
- (G) Clear glass
- (H) Privacy glass
- (J) Stone mullions
- (K) Painted soffits & fascias

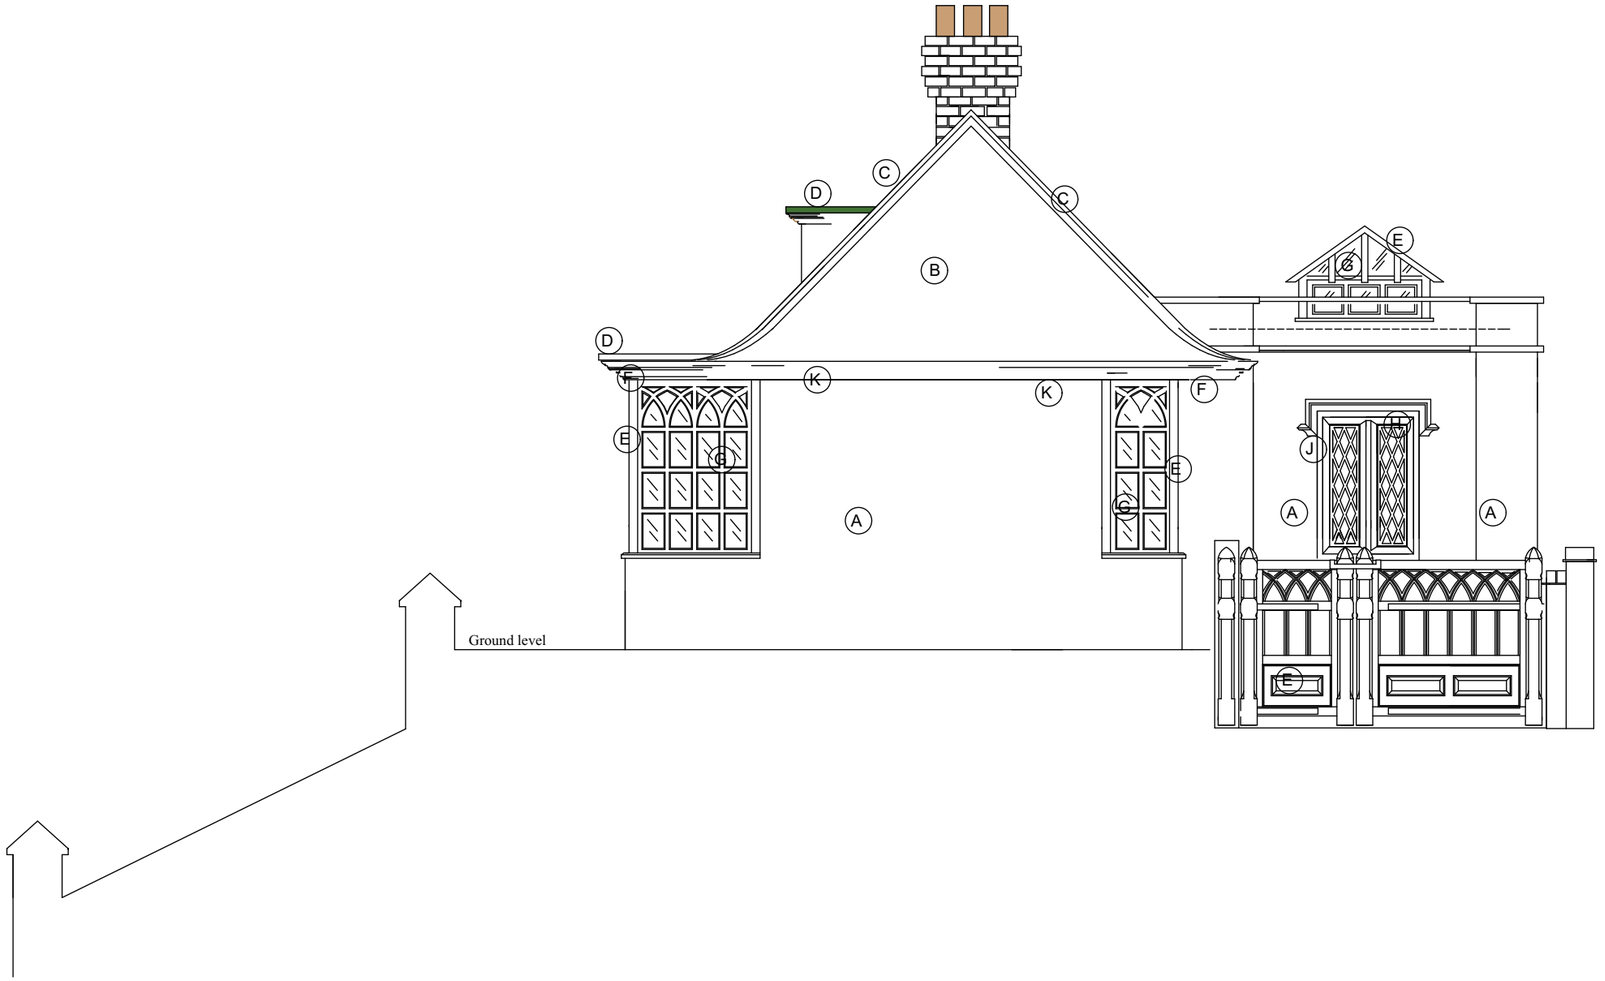

Proposed side elevation, west

1m 2m 3m 4m 5m 6m 7m 8m 9m

The HG Building
Mercantile Road
Rainton Bridge
Houghton-le-Spring
DH4 5PH

T: 0191 584 9855
E: michael@hgdesignsolutions.com
W: hgdesignsolutions.com

Client: Michael Stephenson

Agent: David Cummings
david@greycreative.com
Grey Area Creative Ltd
3D Design and planning
Building Consultancy

Drawing Title: Proposed West elevation
Toad Hall
Front Street East Boldon

Scale: 1 : 50

Date: 22/05/2019

Drawn By: Michael Stephenson

Drawing No. **07 REVISION C**

This drawing is the sole copyright of HGF Ltd and must not be used or reproduced in full or part without express written authority. All details are subject to a final site survey.