



EXISTING REAR ELEVATION

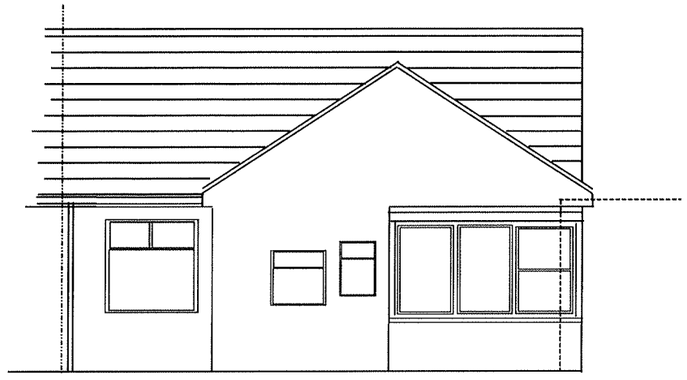


EXISTING SIDE ELEVATION

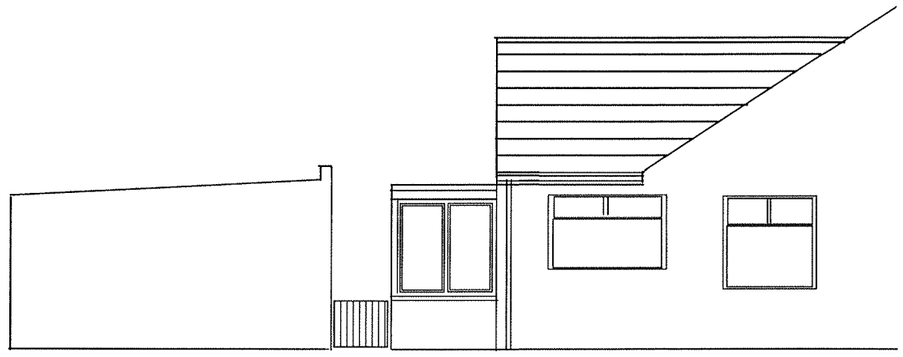


EXISTING SIDE ELEVATION


SOUTH TYNESIDE COUNCIL
19 NOV 2018
AREA PLANNING

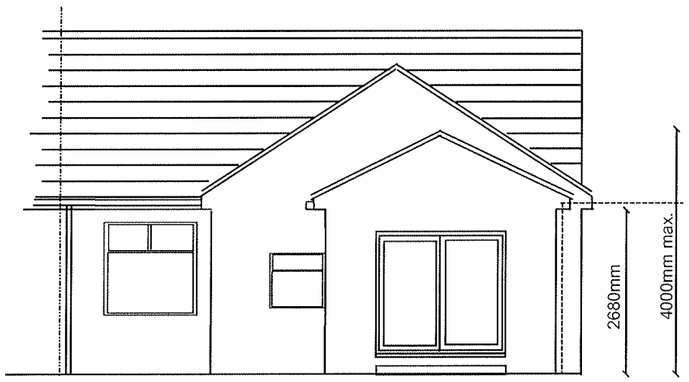

PROPOSED REAR ELEVATION

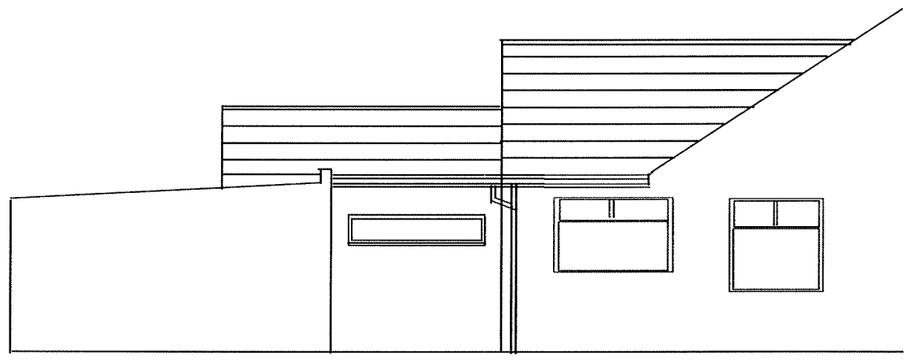


PROPOSED SIDE ELEVATION

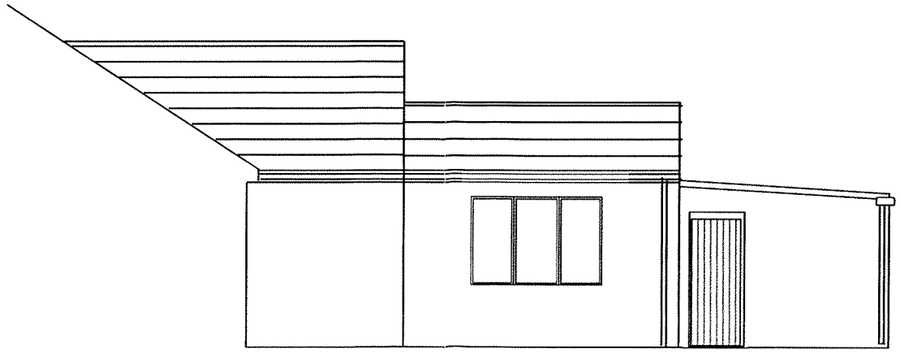


PROPOSED SIDE ELEVATION

24 RIDLEY GROVE, SOUTH SHIELDS ref 2018/NOV/02

DRWG 2

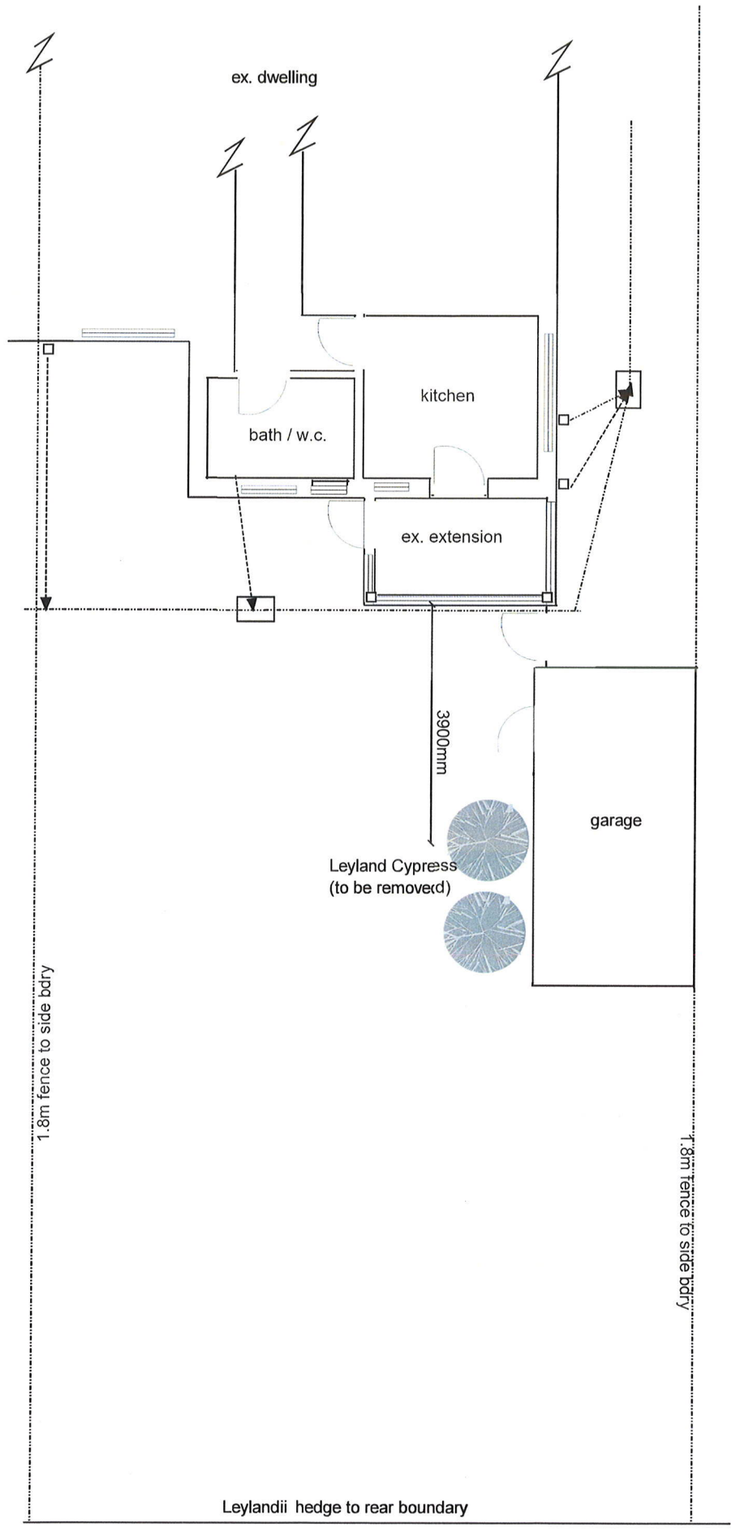

EXISTING LAYOUT

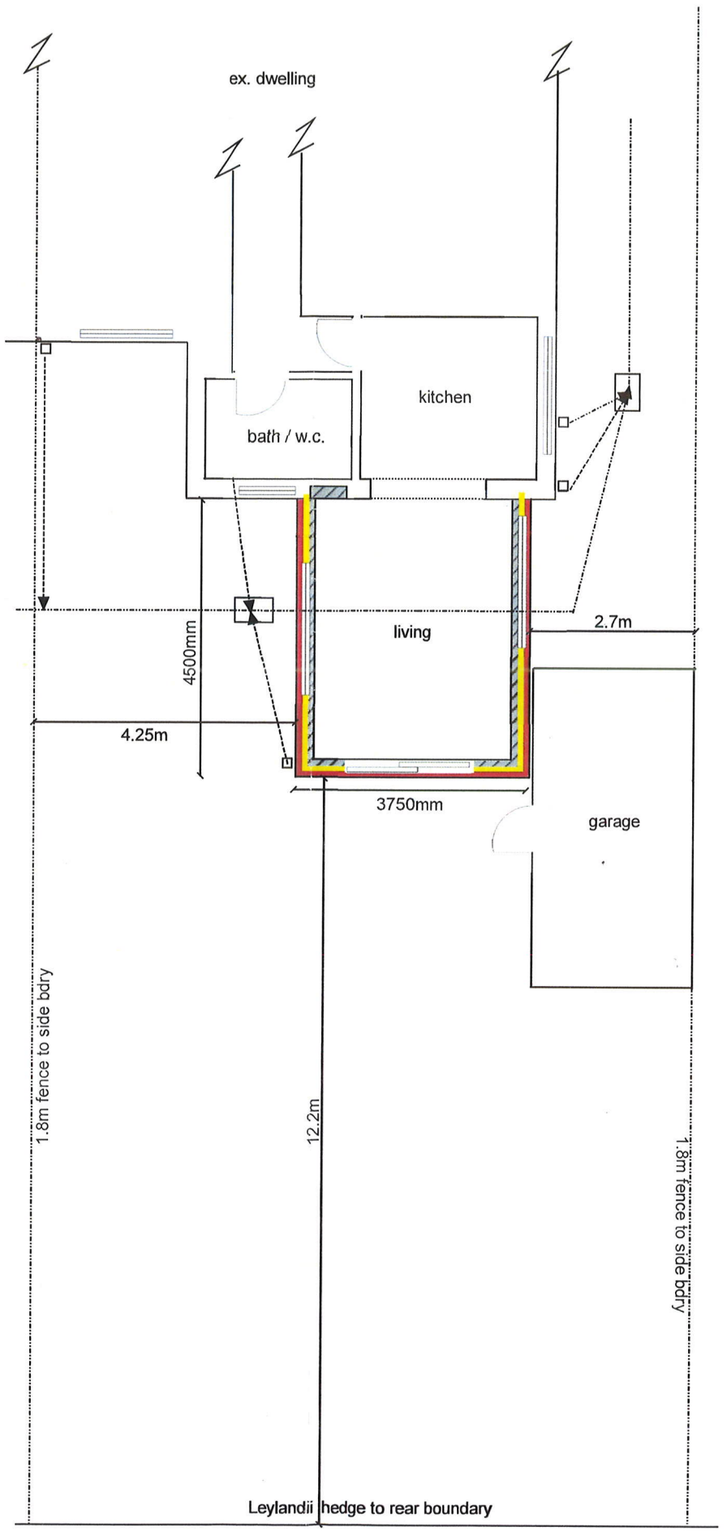

PROPOSED LAYOUT

SOUTH TYNESIDE COUNCIL
19 NOV 2018
AREA PLANNING

PROPOSAL
REAR EXTENSION
ADDRESS
24 RIDLEY GROVE, SOUTH SHIELDS NE34 6RN
CLIENTS
MR & MRS HOPE
DRAWING REF
2018/NOV/02 DRWGS 1- 3
SCALE
1:100 AT A3 DRWGS 1-2 1:50 AT A3 DRWG 3
DRAWN BY
KATHRYN FINNON TEL. 0191 4562656 email - katiemfinnon @hotmail.com

DRWG 1