
PRELIMINARY ISSUE - DRAWING FOR PLANNING PURPOSES ONLY

A3

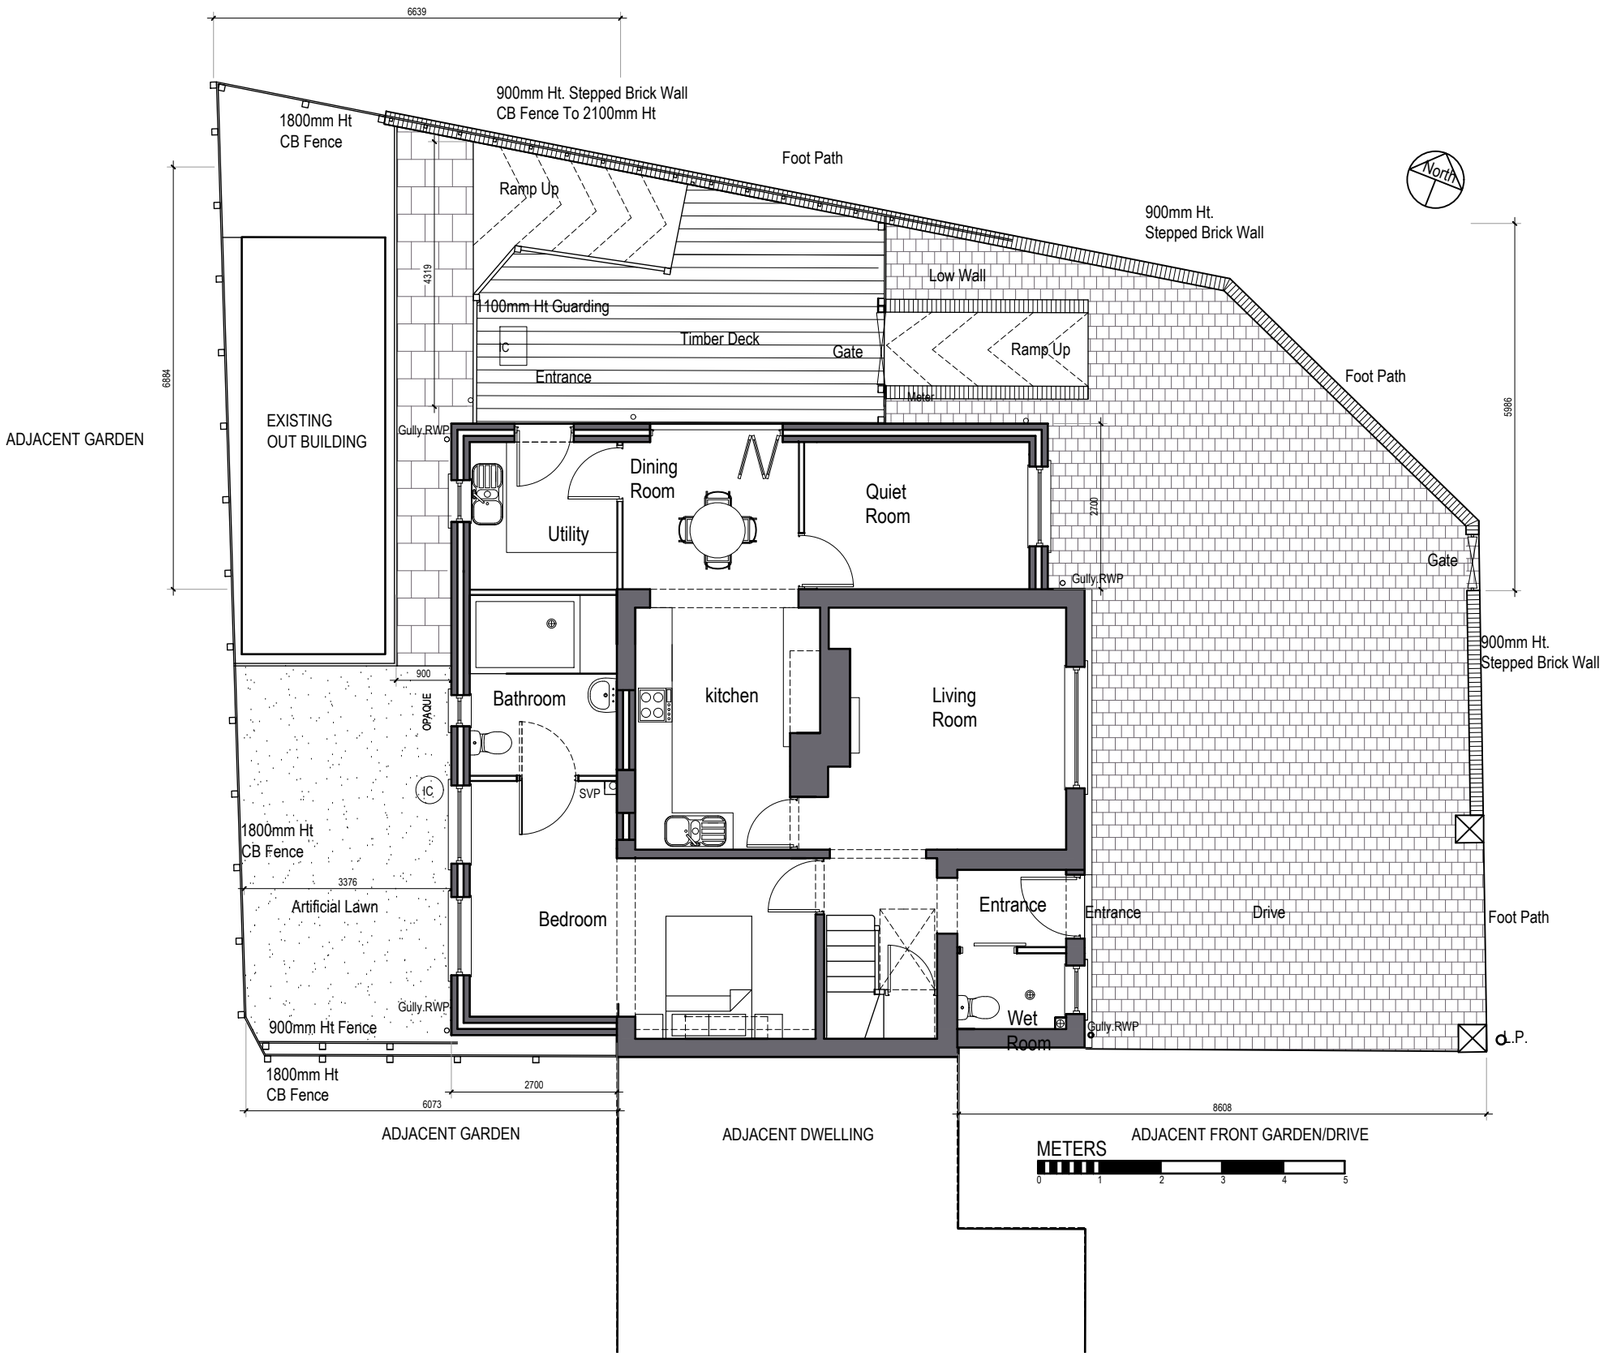

Ground Floor Plan/Site Plan as Proposed (Scale 1:100)

REV	DATE	DESCRIPTION	BY	CHK
C	21/11/18	Amendments to Charity Direction	Ds	
B	25/07/18	Title corrected	Ds	
A	19/07/18	Additional information added	Ds	

Client

J.Burns.

Project

Alterations/ Extension Exg. Dwelling
1 Larch Avenue, South Shields

Description

Ground Floor Plan
and Site as Proposed

Project Ref.	RM	Dwg No.	P-06
Scale:	1:100	Rev.	C
Date:	June 18		
Drawn by:	D.S.		
Checked by:		Date:	

THIS DRAWING IS COPYRIGHT: CONTRACTORS MUST CHECK ALL DIMENSIONS ON SITE, ONLY FIGURED DIMENSIONS ARE TO BE WORKED FROM. DISCREPANCIES MUST BE REPORTED IMMEDIATELY TO THE ARCHITECTS BEFORE PROCEEDING.