




PROPOSED WEST ELEVATION

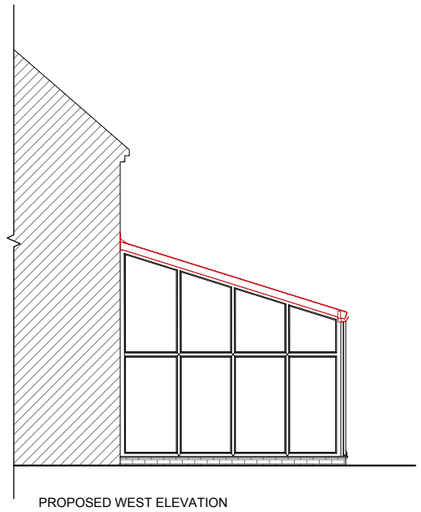


PROPOSED REAR ELEVATION

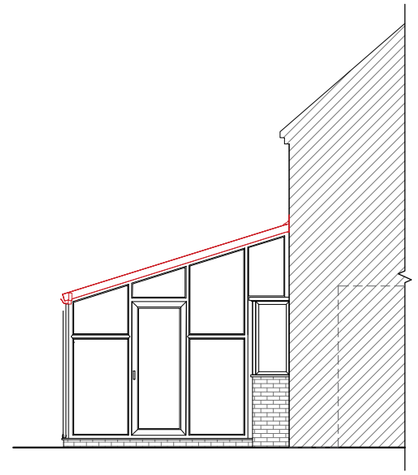


PROPOSED EAST ELEVATION

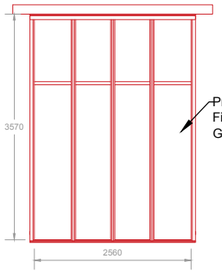


PROPOSED ROOF PLAN

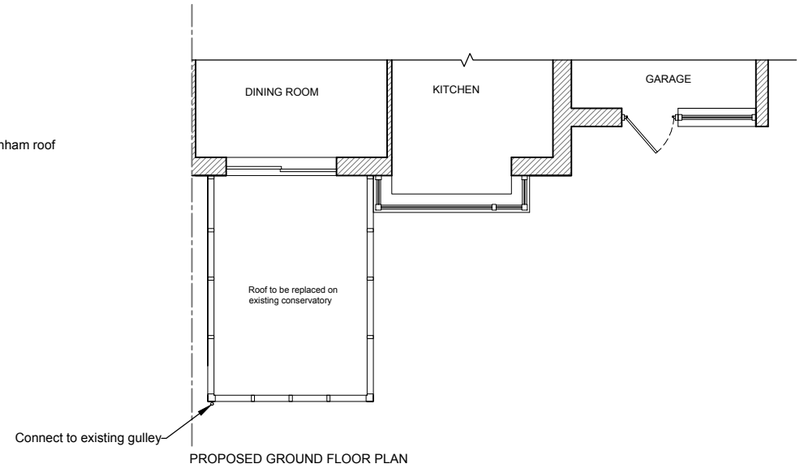

PROPOSED GROUND FLOOR PLAN

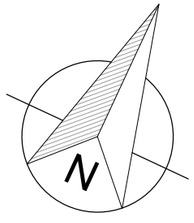

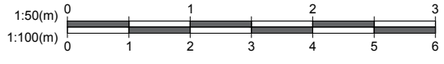

1. All dimensions in millimetres (mm) and levels in metres (m) unless noted otherwise.
2. This drawing to be read in conjunction with all other relevant drawings and specification.
3. All work to comply with the relevant British Standards, Codes of Practice and the Building Regulations.

Revisions:

Customer:
Mrs Lesley Smith
41 Cleadon Meadows
Sunderland
Tyne And Wear
SR6 7PJ

Drawing Title:
Proposed elevations and plan

Drawing No: 3589/PP/03	Contract No: WG3589AW
Scale: 1:100	Starting Date: 03/01/2019
Drawn: B. Butkute	Size: A3
	Revision: .
	Ref No: .

Fit the best Everest

EVEREST
CONSERVATORIES
EVEREST HOUSE
SOPERS ROAD
CUFFLEY
EN6 4SG

© Crown copyright. All rights reserved.
License numbers 010031673 and 100042205