

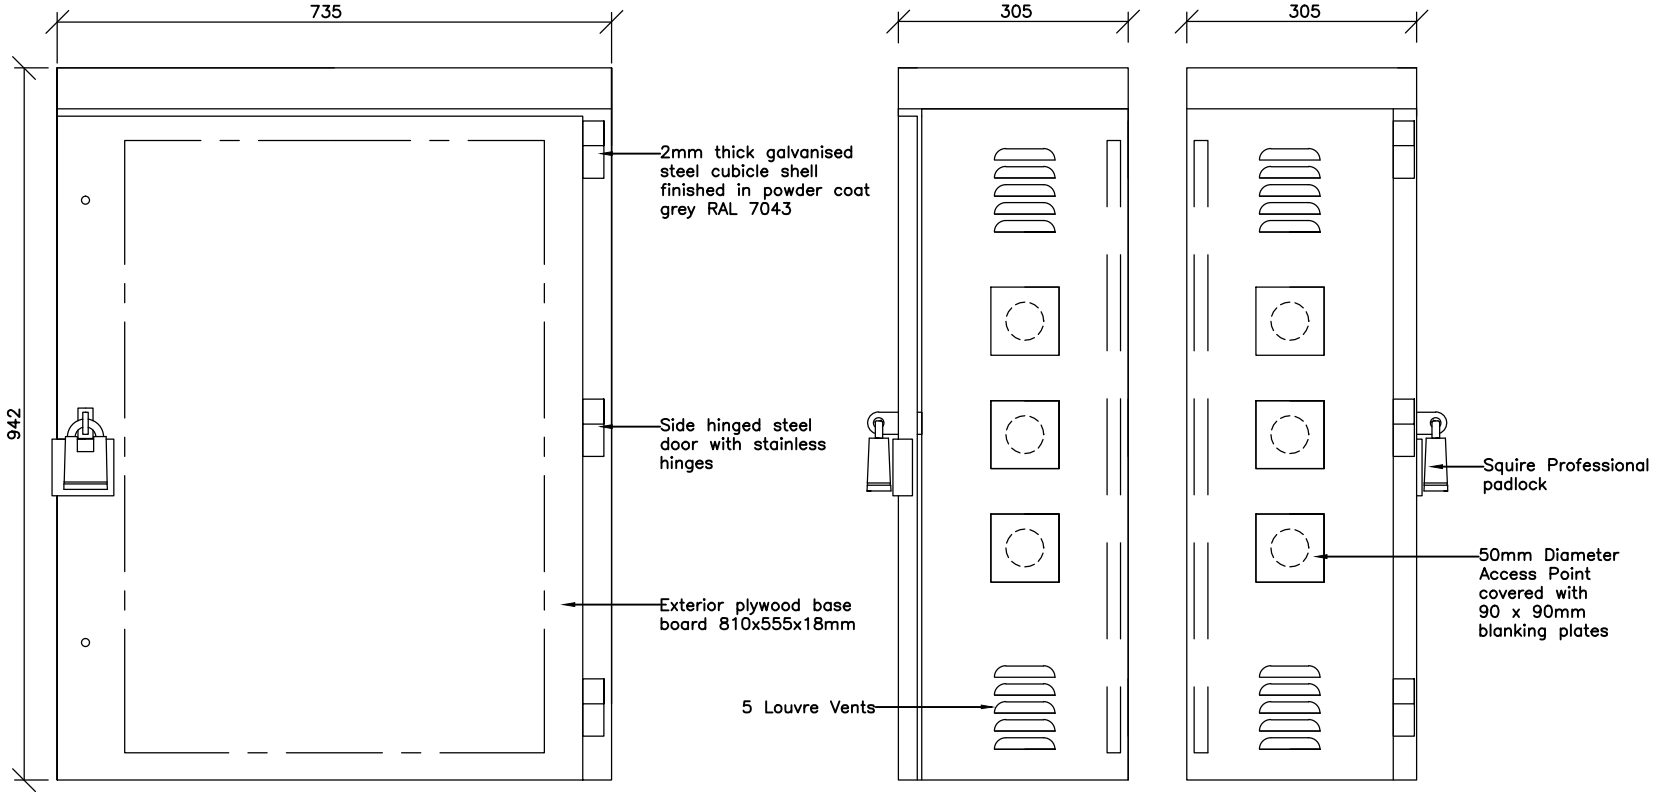


External Cabinet
Front Elevation
Scale 1:10

External Cabinet
Side Elevations
Scale 1:10

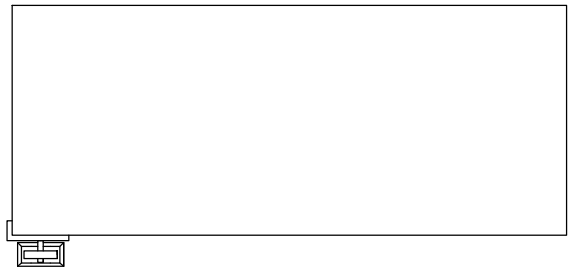

External Cabinet
Plan
Scale 1:10

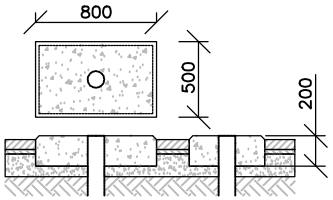

External Cabinet Base
Scale 1:50

Notes:

1. Contractors to check dimensions and notify any discrepancies or errors to the company immediately.
2. Work to figured dimensions only and to be checked before commencement of work on site.
3. Do not scale off this drawing.
4. All dimensions in millimetres unless otherwise stated.

Rev	Purpose Of Issue	Drn	Ckd	App	Date
A	For Information	DAO	DAO	CL	01/06/2014

ParkingEye
car park solutions

Office Contact:
40 Eaton Avenue, Matrix Park
Buckshaw Village, Chorley,
Lancashire, PR7 7NA

Tel: 01772 450 970
Fax: 01772 450 979
Email: ops.civils@parkingeye.co.uk

Client: ParkingEye

Project: Standard Details

Title: External Cabinet Details

Purpose: Information	Drawn: D. O'Riordan	Date: 01/06/2014
Status: Information	Checked: D. O'Riordan	Date: 01/06/2014
Scale @ A4: As Shown	Approved: C. Lee	Date: 01/06/2014
Drg. No: C-0000-004		Rev: A

© ParkingEye Limited. The copyright and other intellectual property rights in this drawing and the works depicted are the property of ParkingEye Limited and/or its licensors.
It may not be copied, reproduced or altered in any way (in whole or in part) without the express written authorisation of ParkingEye Limited. All rights reserved