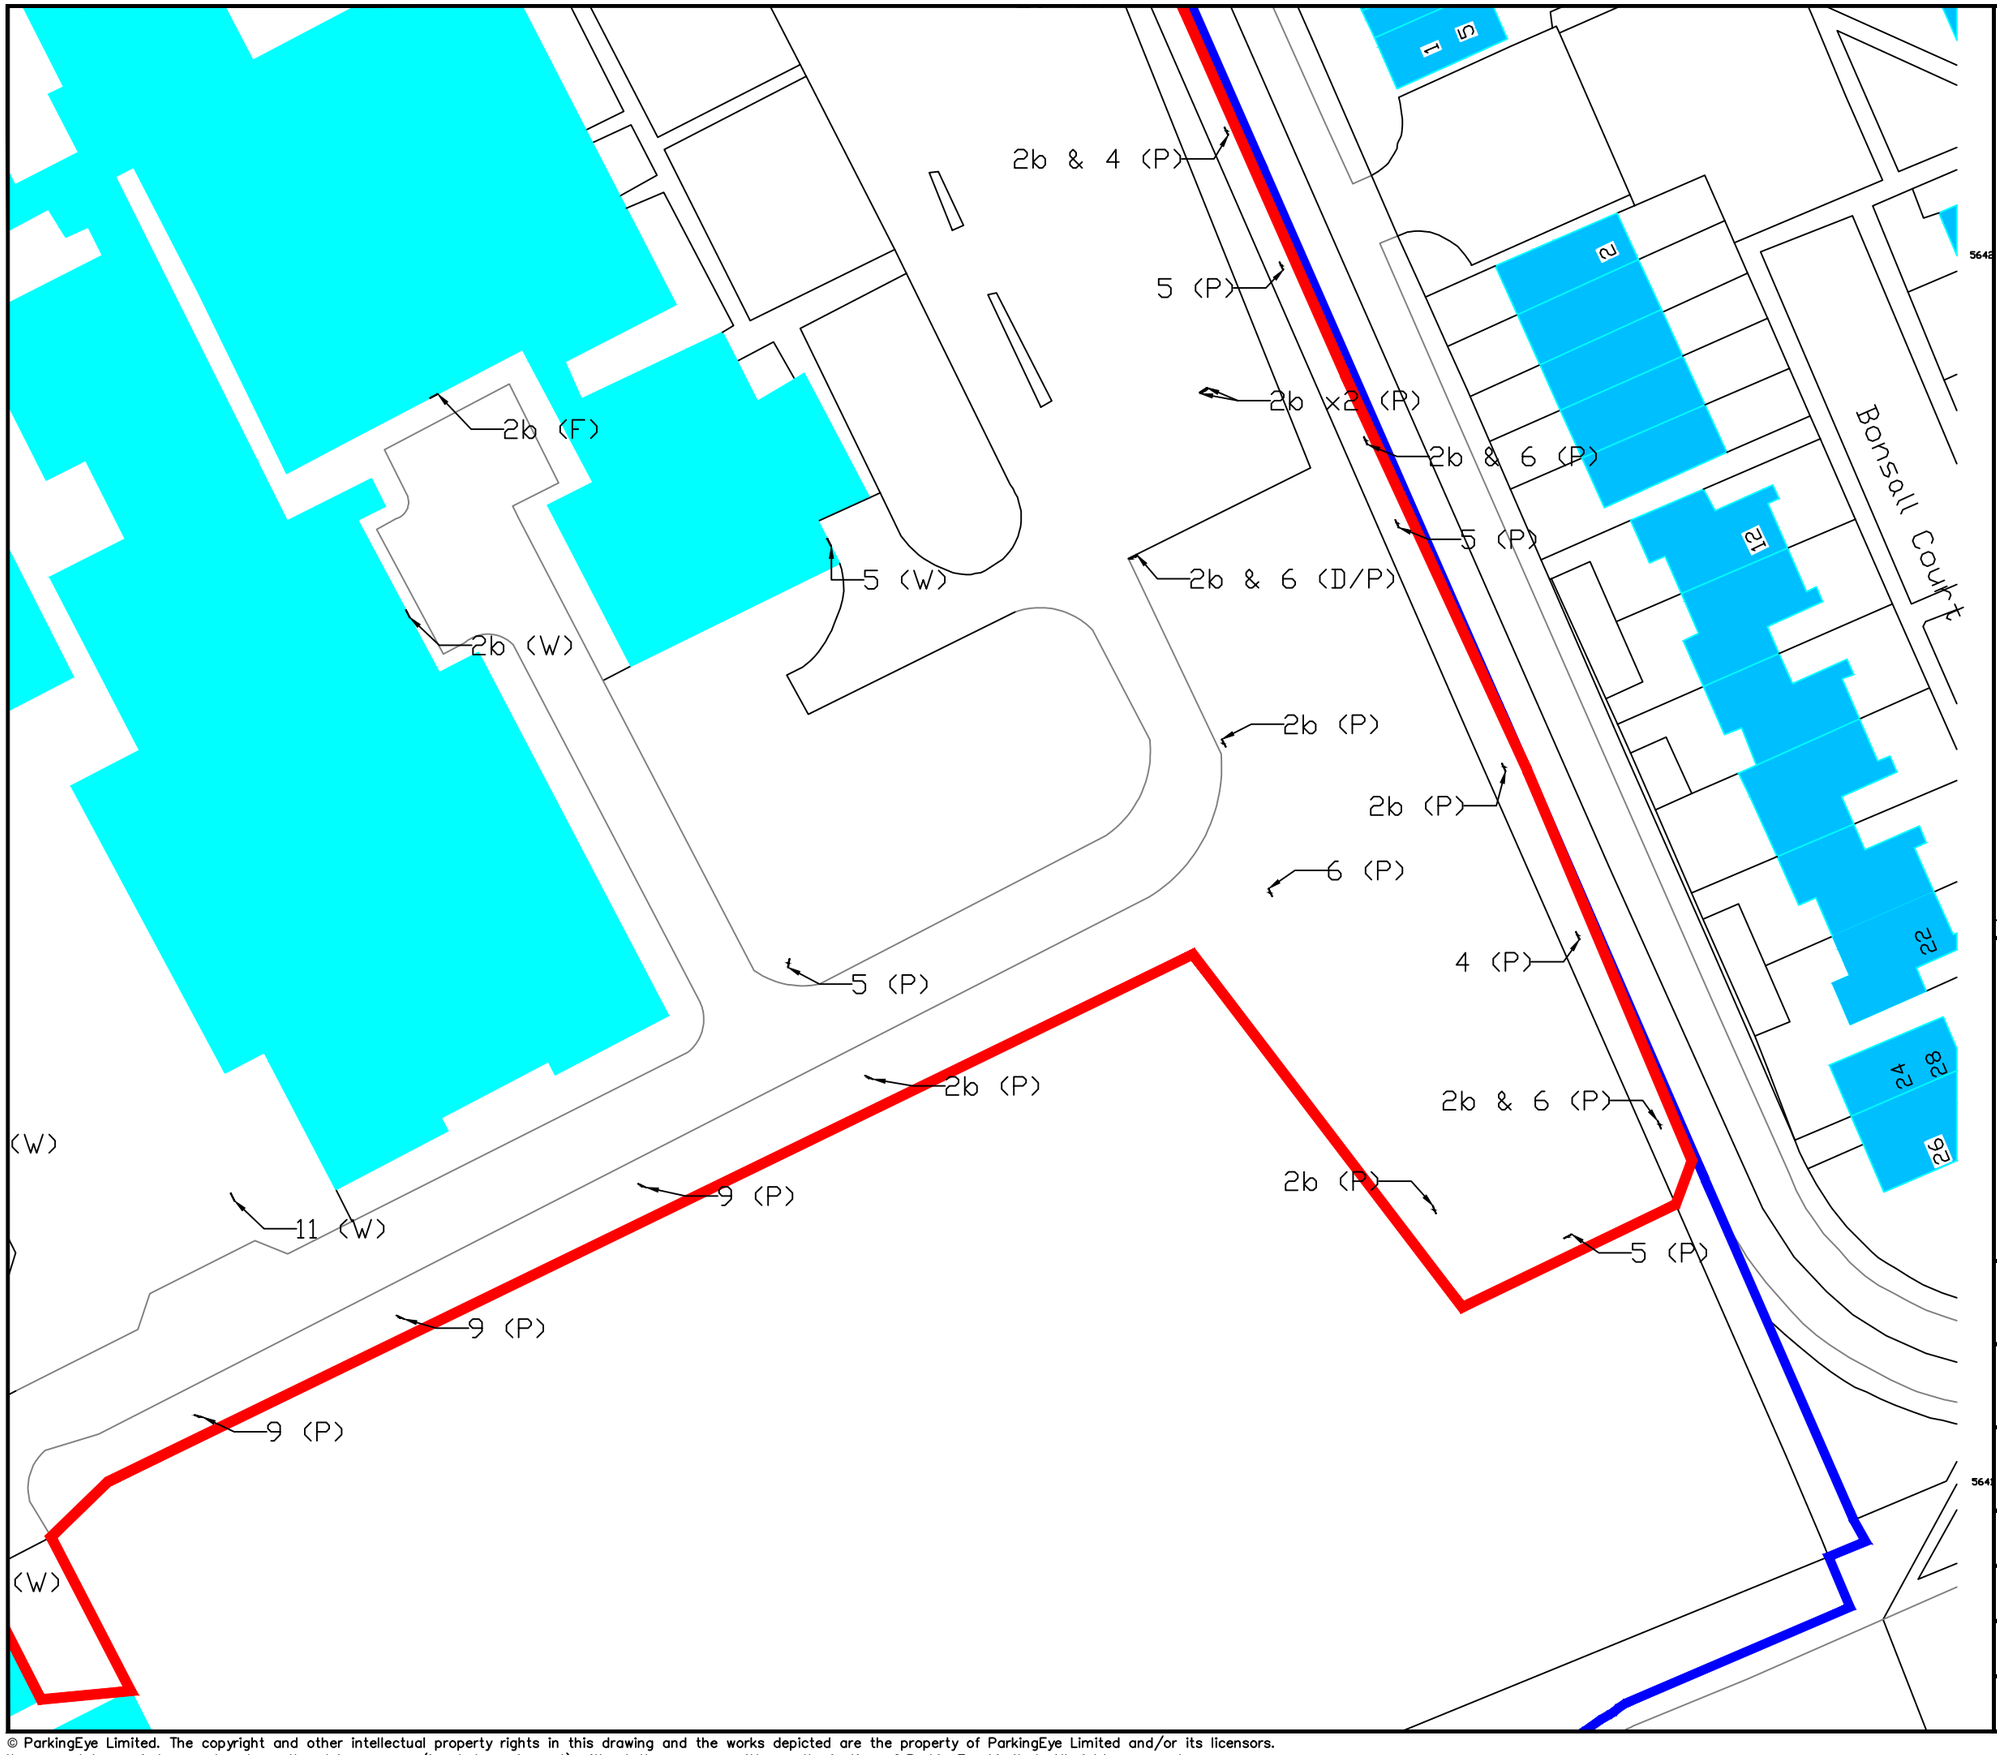


Notes:

1. Contractors to check dimensions and notify of any discrepancies or errors to the company immediately.
2. Work to figured dimensions only and to be checked before commencement of work on site.
3. Do not scale off this drawing.
4. All dimensions in millimeters unless otherwise stated.

Legend

Location Plan

Site Plan

(P) - Pole Mounted
(W) - Wall Mounted
(F) - Fence Mounted

Rev	Purpose Of Issue	Drn	Ckd	App	Date

ParkingEye car park solutions

Office Contact:
40 Eaton Avenue, Matrix Park
Buckshaw Village, Chorley,
Lancashire, PR7 7NA

Tel: 01772 450 970
Fax: 01772 450 979
Email: ops.civils@parkingeye.co.uk

Client:
South Tyneside Healthcare NHS Trust

Project:
South Tyneside Hospital

Title:
Signage Plan
Car Park 3

Purpose:	Drawn:	Date:
Information	J. Fish	14/02/2019
Status:	Checked:	Date:
Planning	G. Lang	
Scale @ A3:	Approved:	Date:
1:500	G. Lang	

Drg. No: C-4624-003CP302 | Rev: B

© ParkingEye Limited. The copyright and other intellectual property rights in this drawing and the works depicted are the property of ParkingEye Limited and/or its licensors. It may not be copied, reproduced or altered in any way (in whole or in part) without the express written authorisation of ParkingEye Limited. All rights reserved