DO NOT SCALE EXCEPT FOR PLANNING AND BUILDING REGULATION PURPOSES

GENERAL NOTES

LIGHTING :-
ALL LIGHTING TO BE POSITIONED TO AVOID DIRECT GLARE ON THE EYES OF THE USER AND UNWANTED REFLECTIONS FROM THE SCREEN OR OPERATING FEATURES. GLARE FROM LIGHTING TO BE AVOIDED.
SIGNAGE :-
ALL SIGNAGE TO CONFORM TO BS 8300:2001 SECTIONS 9.2.2 LOCATION & DESIGN OF SIGNS & INFORMATION AND 9.2.3 VISUAL SIGNS.
ALL NEW GLAZING CONFORMS TO BS 6206.
ALL ELECTRICAL WORK CONFORMS TO BS 7671.

IT IS ASSUMED THAT ALL PRELIMINARY WORKS CARRIED OUT / CONTRACTED BY THE SITE OWNER (SHOULD THEY BE REQUIRED BY THE PROJECT) ARE COMPLETED IN ACCORDANCE WITH CURRENT BUILDING REGULATIONS 2010 AND AMENDMENTS THEREAFTER

SITE NOTES

FLOOR CONSTRUCTION:

CONCRETE

SCAN POD LOCATION


EXCAVATE WITH CARE SECTION OF CONCRETE GROUND FOR BASE FRAME, BOLLARDS AND DUCTING

INSTALL; NON-STANDARD BASE FRAME, 5 X BOLLARDS, DUCTING, CONCRETE BASE, WINCOR 1500XE POD, ATM AND ELECTRICS


NOTE:
POSSIBLE UNDERGROUND SERVICES
INSPECTION CHAMBER AT THE SIDE OF THE ATM INSTALL LOCATION

WORK TO BE CARRIED OUT BY OTHERS


NONE

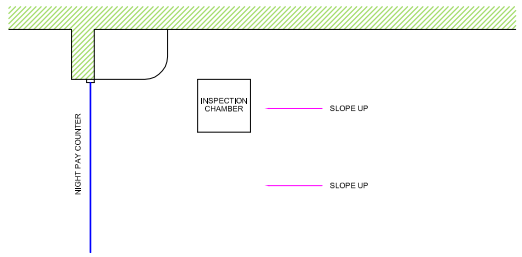


EXISTING (PART) PLAN

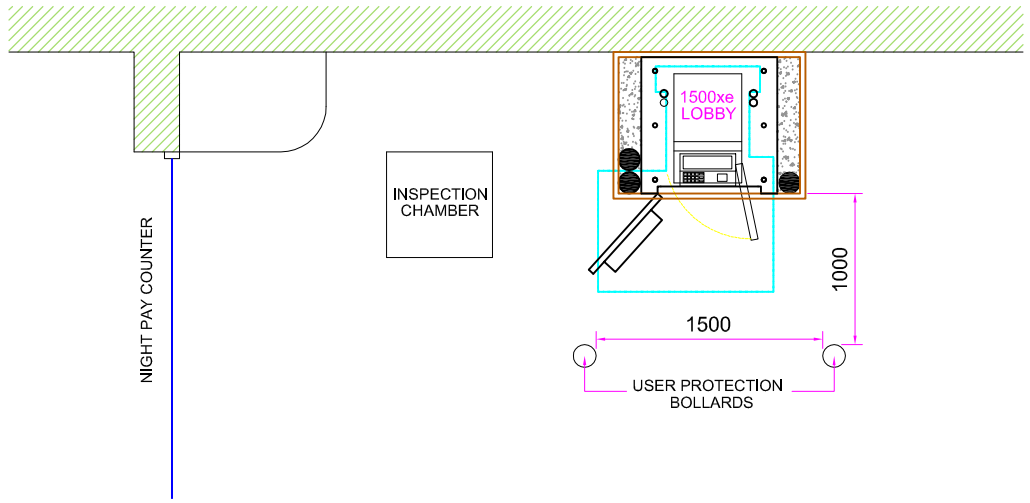


PROPOSED (PART) PLAN

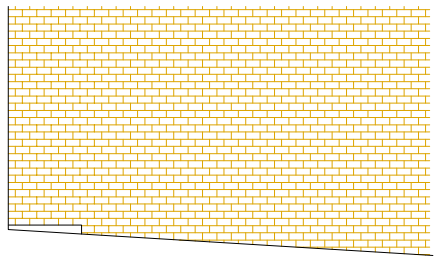


EXISTING FRONT ELEVATION

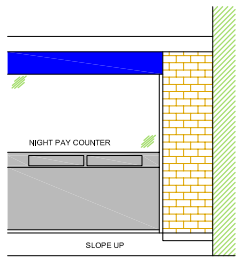

EXISTING SIDE ELEVATION

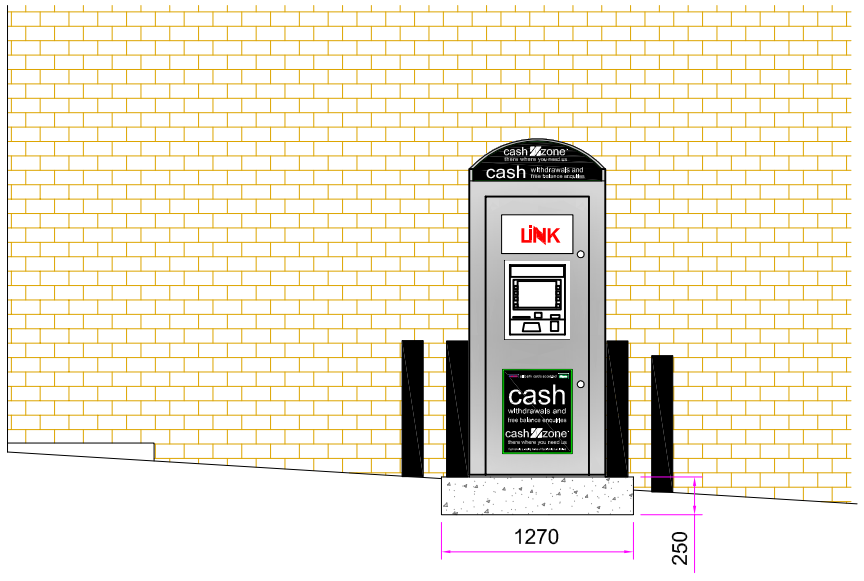

PROPOSED FRONT ELEVATION

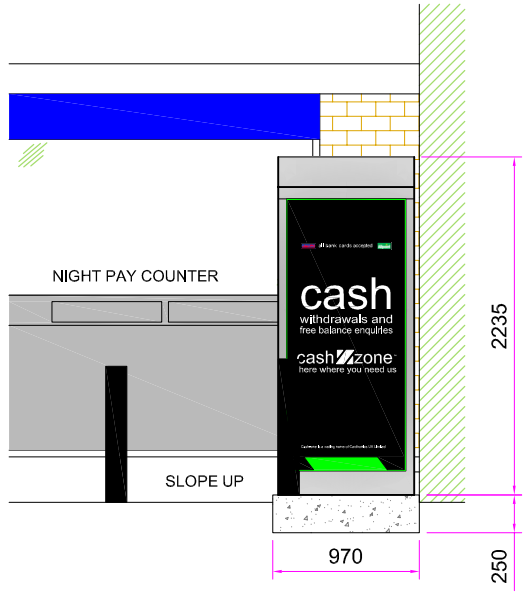

PROPOSED SIDE ELEVATION

0 1 2 3 4 5 6 7 8 9 10
Scale in Metres Scale 1:100

0 1 2 3 4 5 6 7 8 9 10
Scale in Metres Scale 1:50

SITE ADDRESS
MOOR LANE SERVICE STATION
10 MOOR LANE,
HARTON, SOUTH SHIELDS,
NE34 6BZ

TITLE
PROPOSED AUTOMATED TELLER MACHINE (ATM)
INSTALLATION FOR CASHZONE

DRAWN	DATE	SCALE
MAL	04/07/17	VARIOUS @A3
REF/DRG No.	SHEET	REVISION
E021585	SHT 2	

REVISION	DESCRIPTION	DATE	BY
04			
03			
02			
01			

drawing approval

NAME:-
POSITION:-
APPROVED:-
DATE:-
SIGNED:-

CARDTRONICS Service Solutions