
REVISION DATE / DESCRIPTION


REVISION 'A' - 31.03.19
- EXTENSION SET BACK AT FIRST FLOOR

REVISION 'B' - 14.04.19
- EXTENSION SET BACK AT FIRST FLOOR

REVISION 'C' - 15.04.19
- EXTENSION SET BACK AT FIRST FLOOR

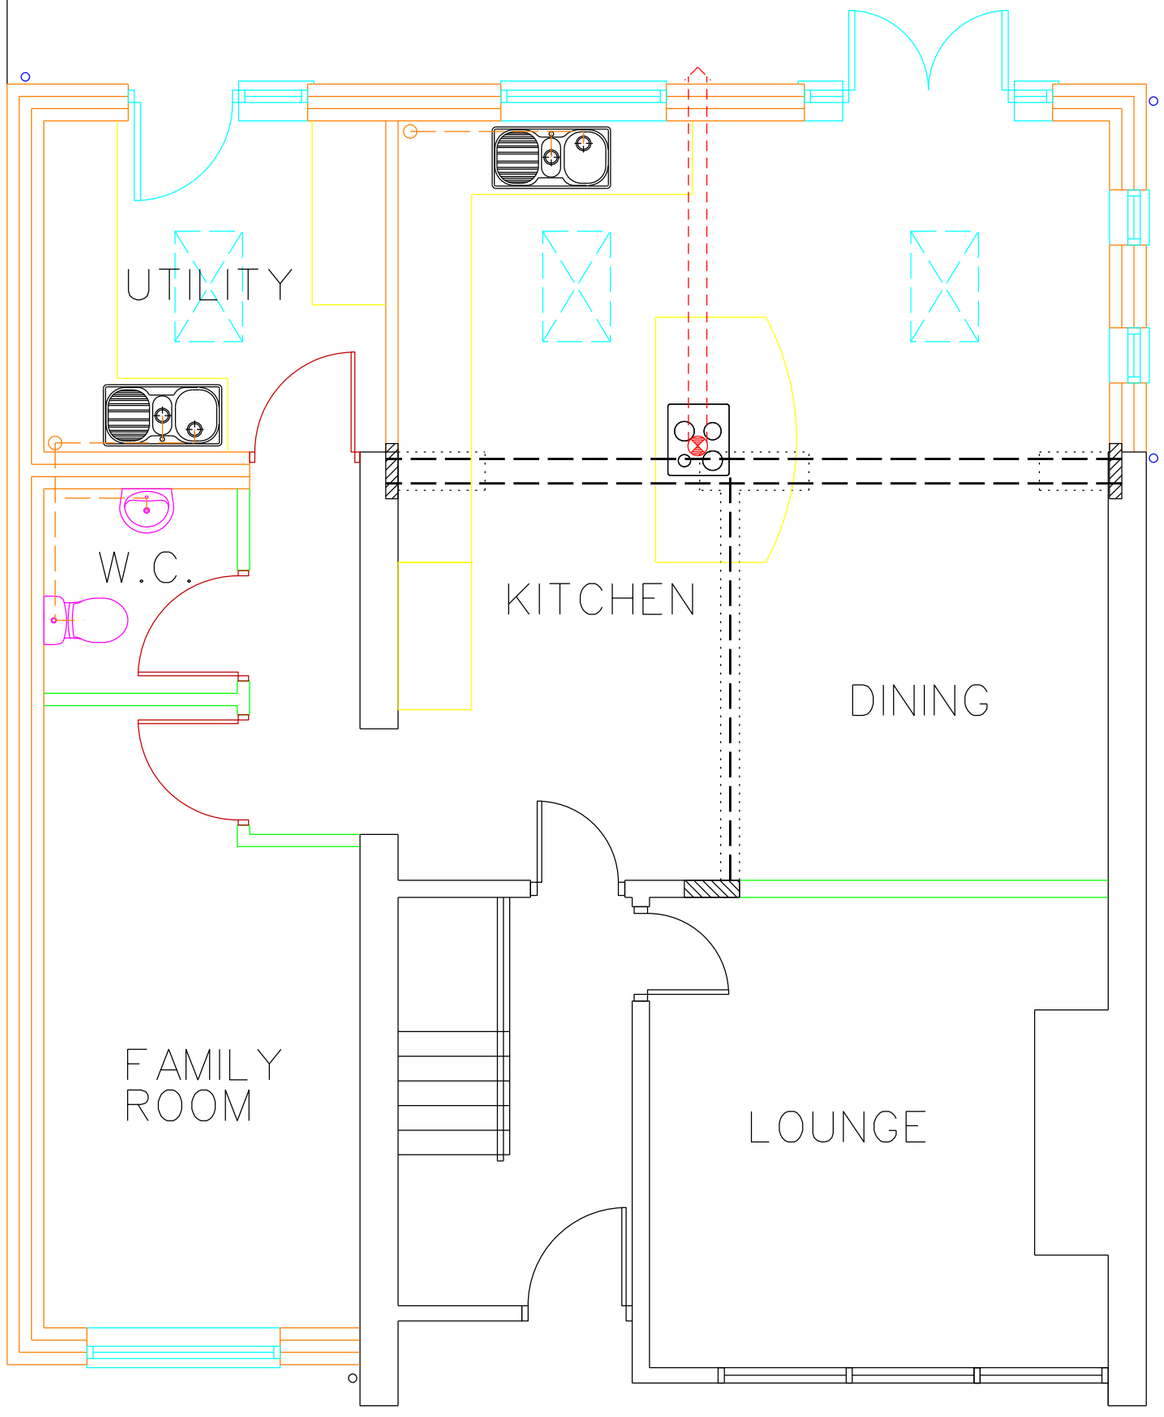

PROPOSED GROUND FLOOR

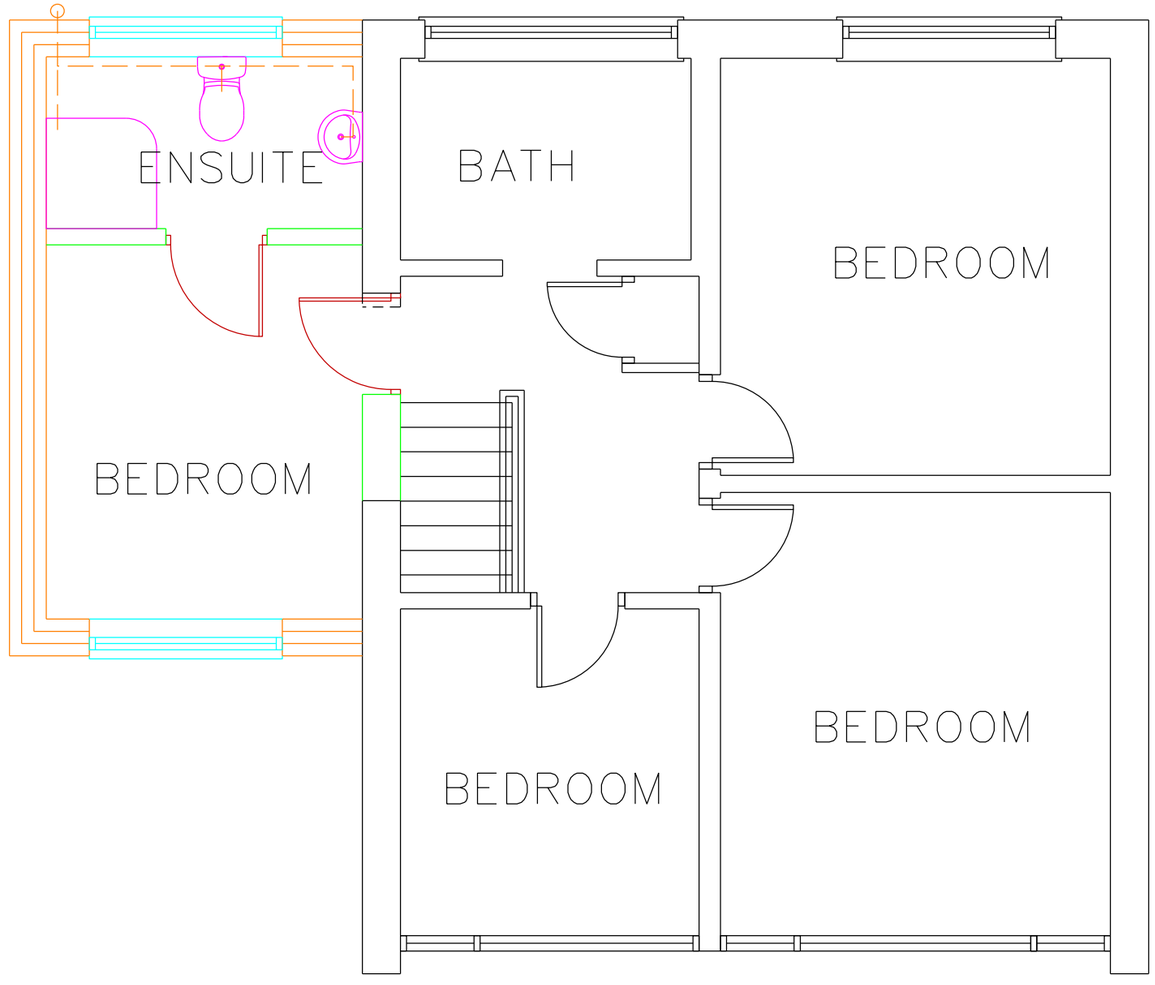

PROPOSED FIRST FLOOR

PROJECT NAME

PROPOSED EXTENSIONS
AT 39, MARIAN WAY,
SOUTH SHIELDS, NE34 8AL

DRAWING TITLE

PROPOSED FLOOR PLANS

NORTH

DATE	DWG NO.
07-02-19	A-03
SCALE	REV
1:50 @ A3	C