
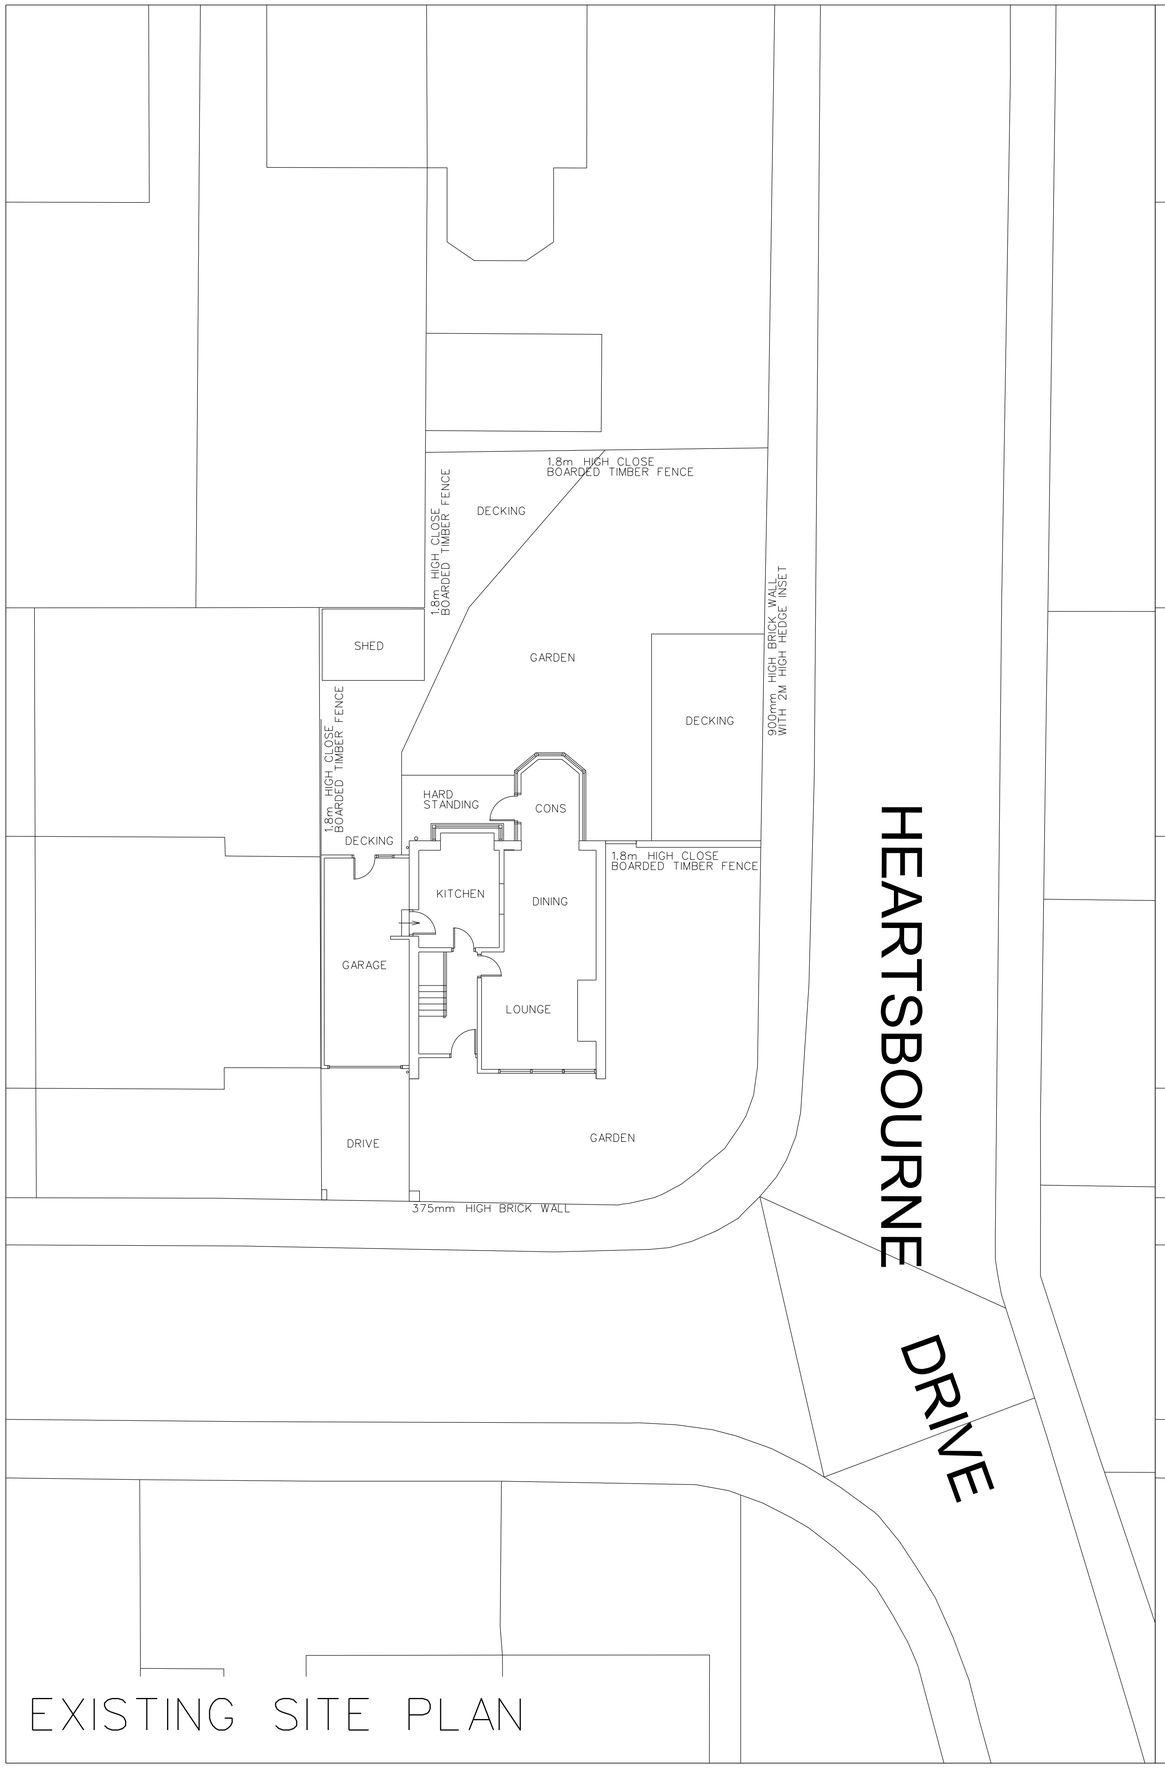


EXISTING SITE PLAN

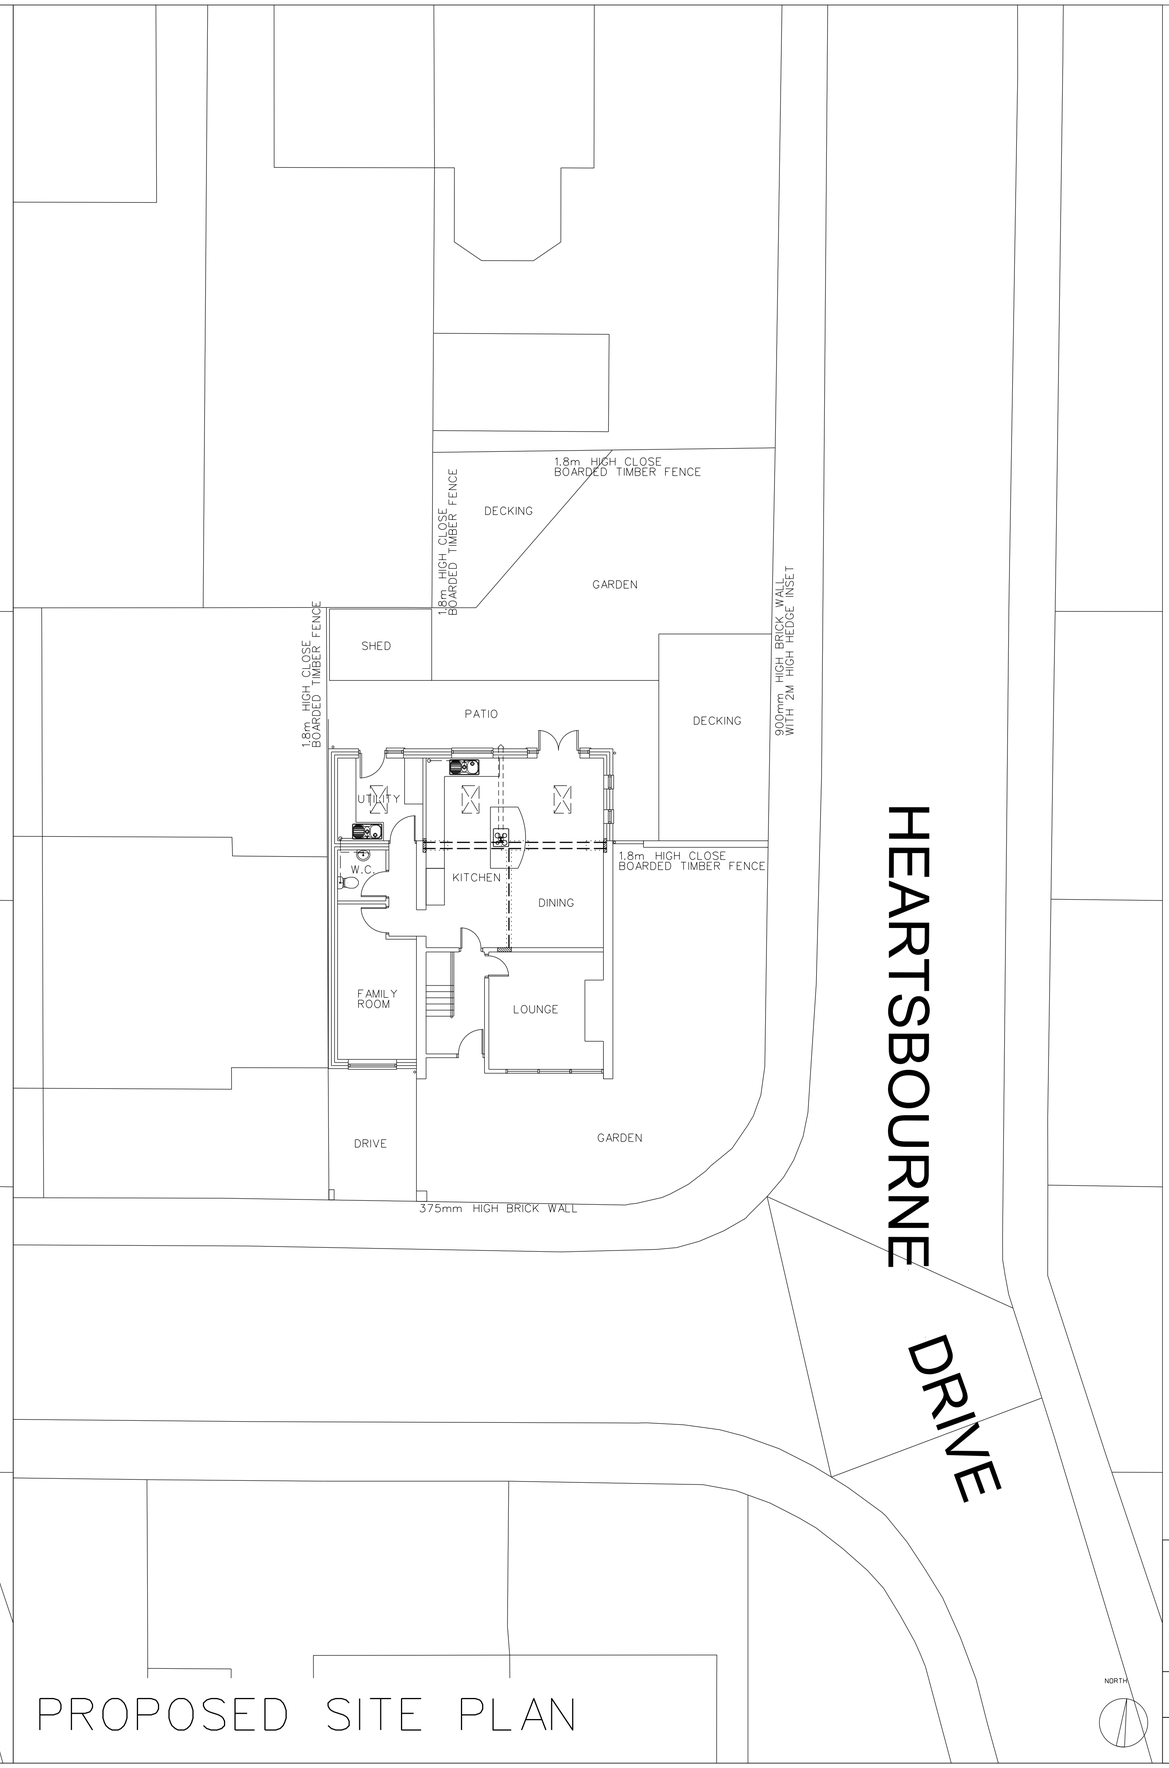

PROPOSED SITE PLAN

REVISION DATE / DESCRIPTION

PROJECT NAME

PROPOSED EXTENSIONS
AT 39, MARIAN WAY,
SOUTH SHIELDS, NE34 8AL

DRAWING TITLE

EXISTING AND PROPOSED SITE PLANS

DATE	DWG NO.
07-02-19	A-05
SCALE	REV
1:100 @ A1	