

REVISION DATE / DESCRIPTION

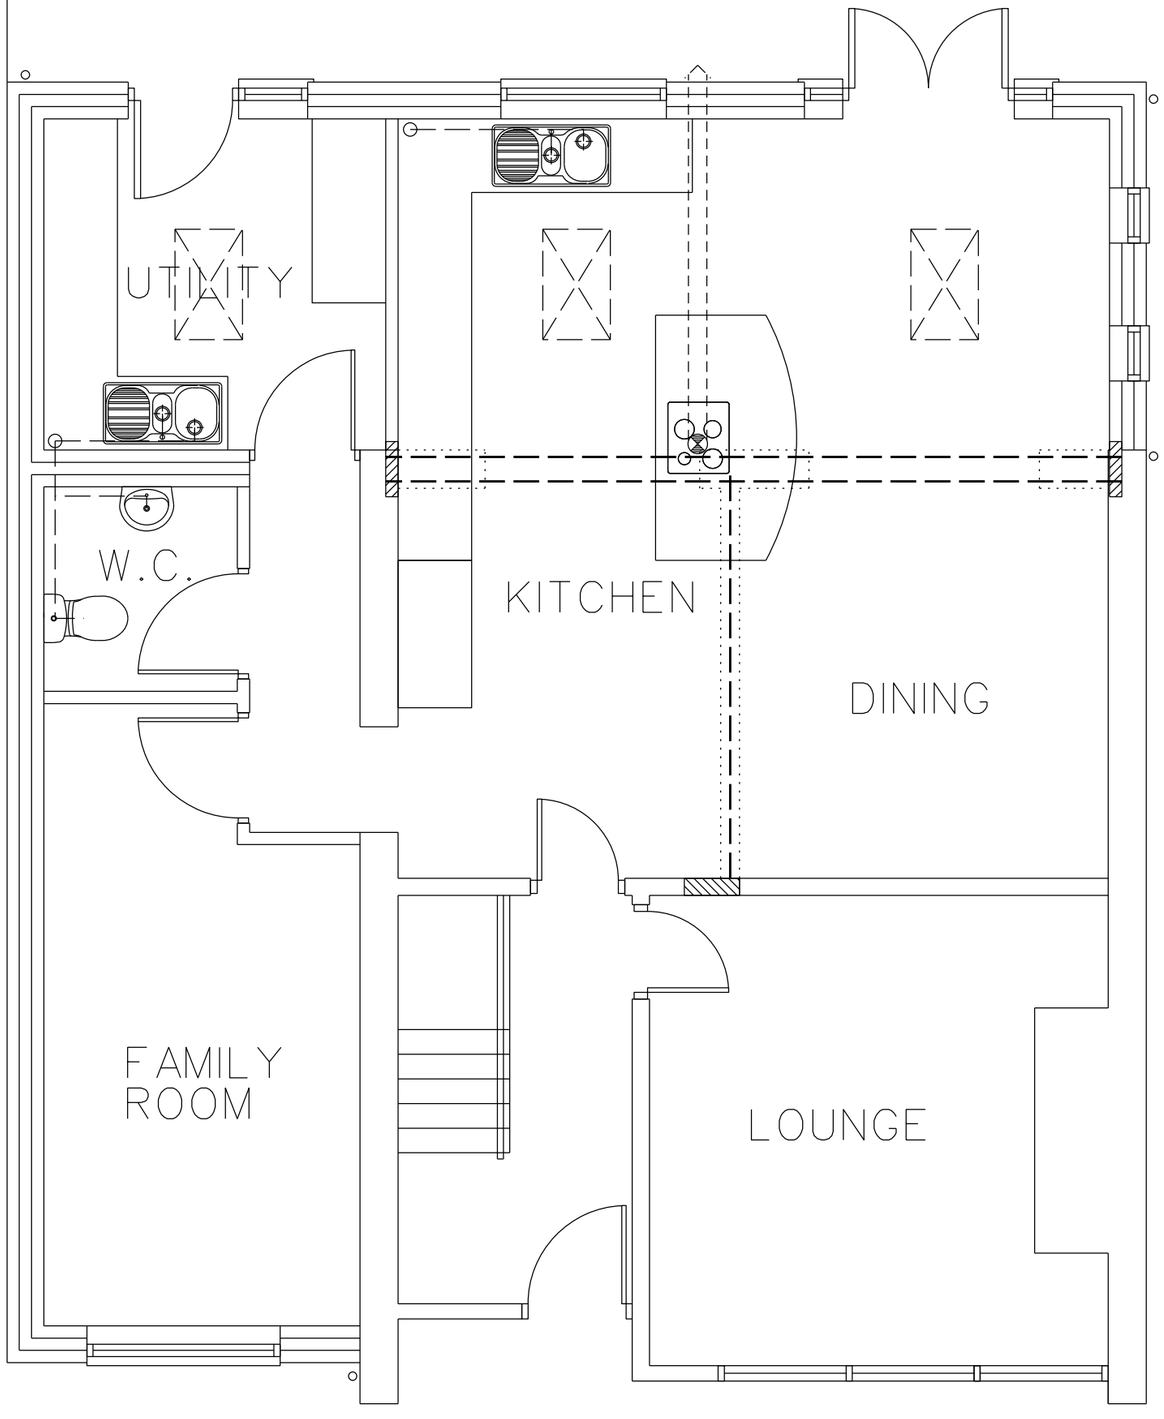

PROPOSED GROUND FLOOR

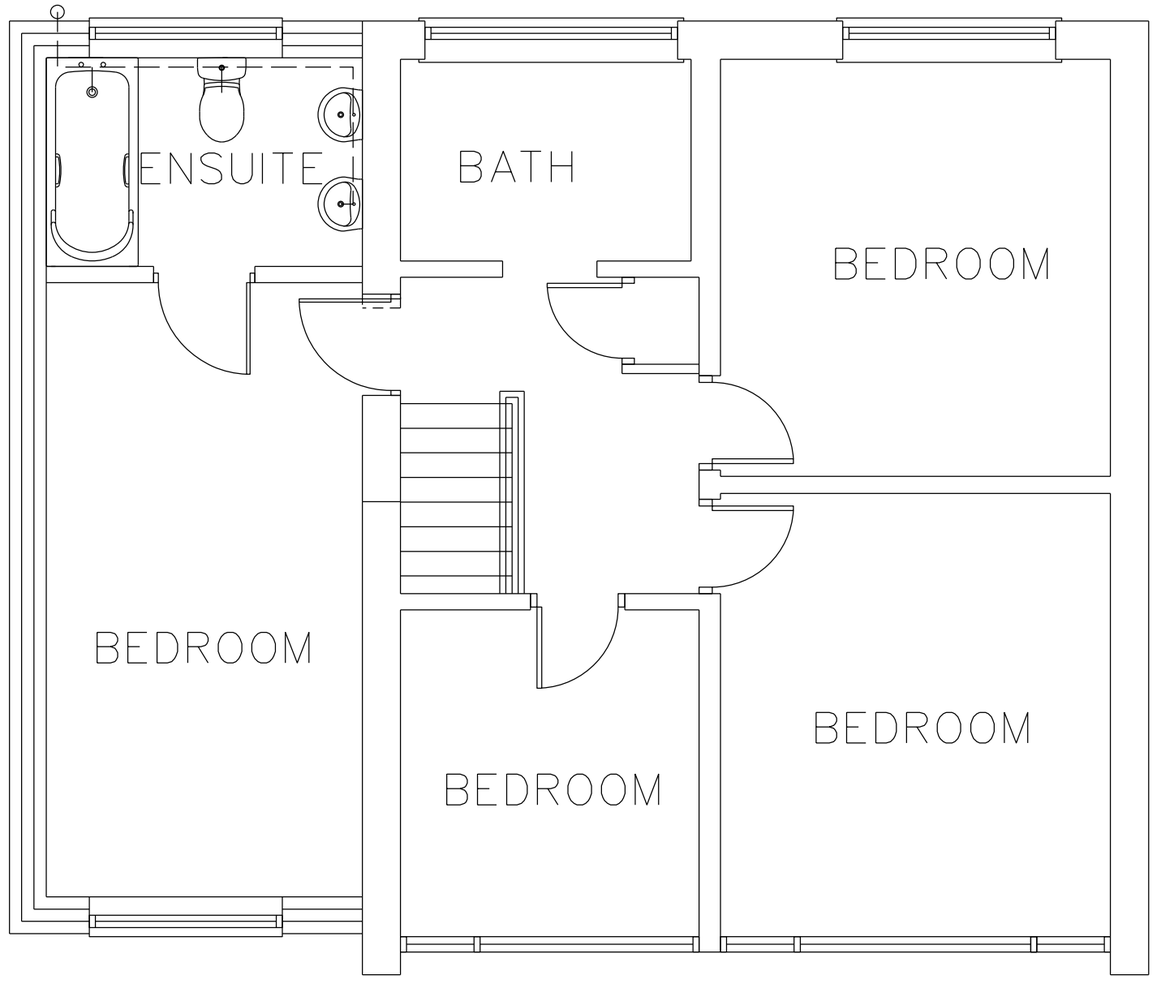

PROPOSED FIRST FLOOR

PROJECT NAME
PROPOSED EXTENSIONS
AT 39, MARIAN WAY,
SOUTH SHIELDS, NE34 8AL

DRAWING TITLE
PROPOSED FLOOR PLANS

NORTH

DATE	DWG NO.
07-02-19	A-03
SCALE	REV
1:50 @ A3	