


Rev		Date
A.	EXTENSION EXTENDED TO BOUNDARY	FEB. 2019.
B.	VELUX ADDED TO REAR ELEVATION	MARCH 2019.

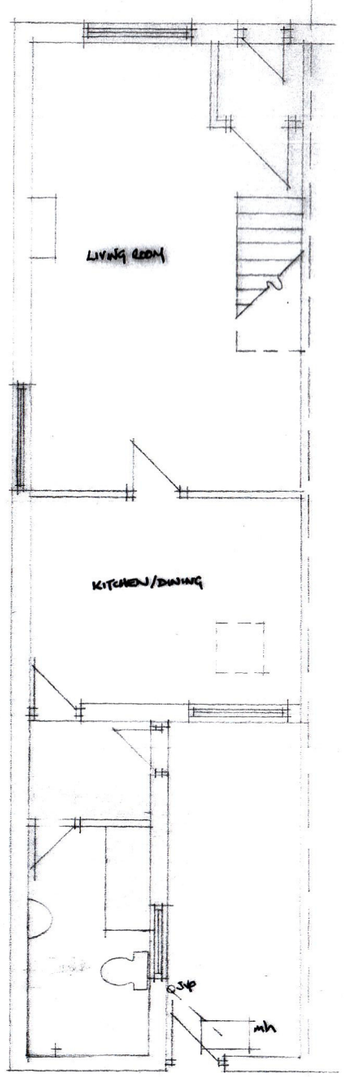


PROPOSED GROUND FLOOR PLAN 1:100

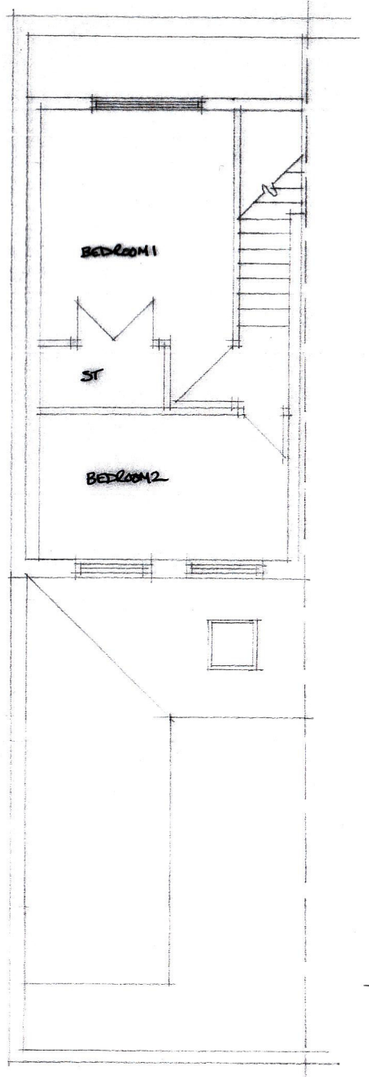


PROPOSED FIRST FLOOR PLAN 1:100

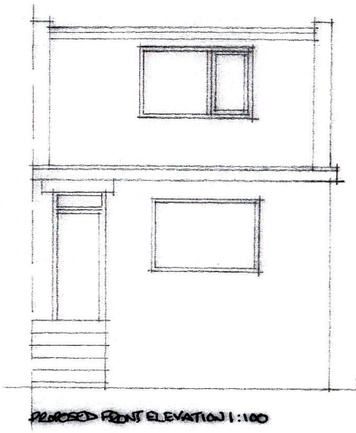

PROPOSED FRONT ELEVATION 1:100

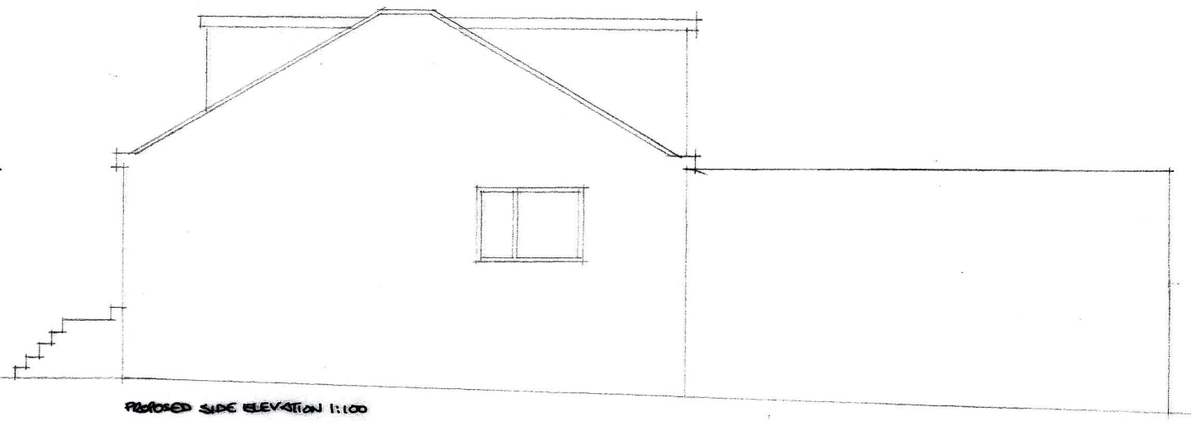


PROPOSED SIDE ELEVATION 1:100

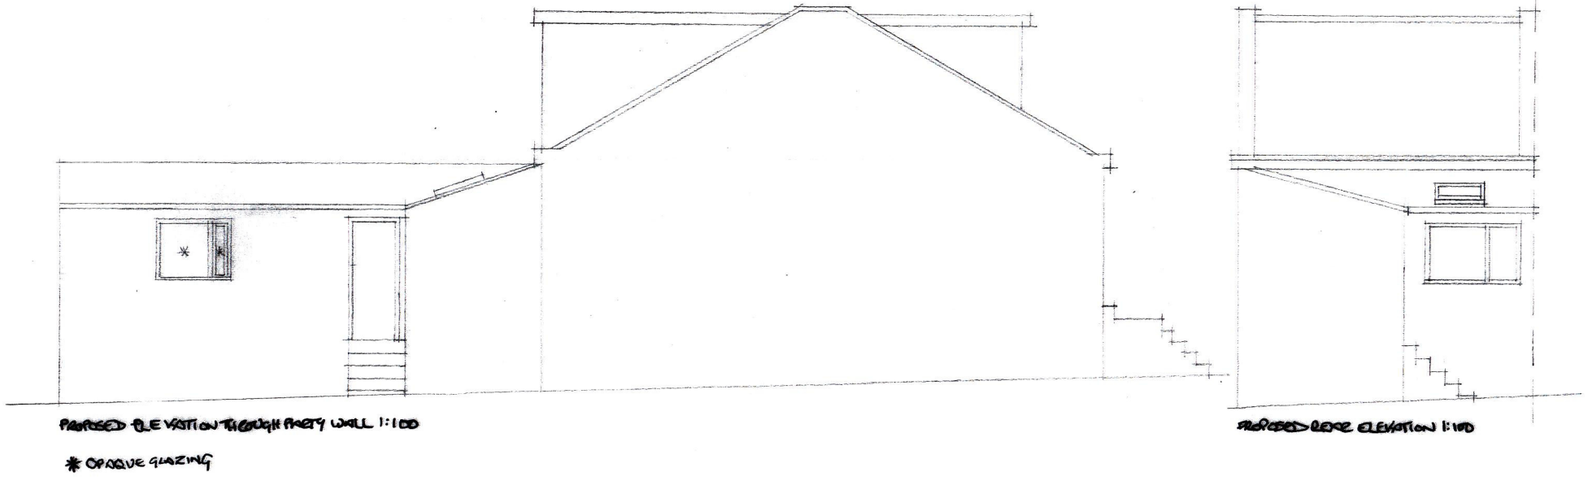

PROPOSED ELEVATION THROUGH PARTY WALL 1:100

PROPOSED REAR ELEVATION 1:100

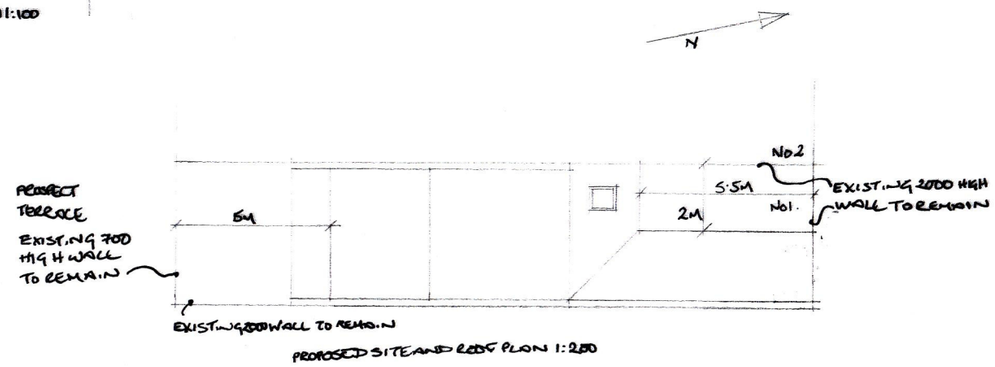

PROPOSED SITE AND ROOF PLAN 1:200

Job No 16/2

Drawing No 02 Rev B.

Job Name 1 PROSPECT TERRACE, EAST BOLDON

Drawing PROPOSED PLANS AND ELEVATIONS

Scale (Do not scale drwg.) 1:100 Date JANUARY 2016

L Rollins Design, 4 North Drive, Cleadon Village,
Tyne and Wear, SR6 7SN
T: 0191 537 3408 M: 0754 658 0114
Lynsey@lrollinsdesign.co.uk
lrollinsdesign.co.uk

lrollinsdesign