REVISION DATE / DESCRIPTION

PROJECT NAME
PROPOSAL'S @
5, SUNNRISE,
SOUTH SHIELDS,
NE34 8DN


DRAWING TITLE
EXISTING FLOOR PLANS

DWG NO. A-03

REV

DATE MAR 19

SCALE 1:100 @ A3

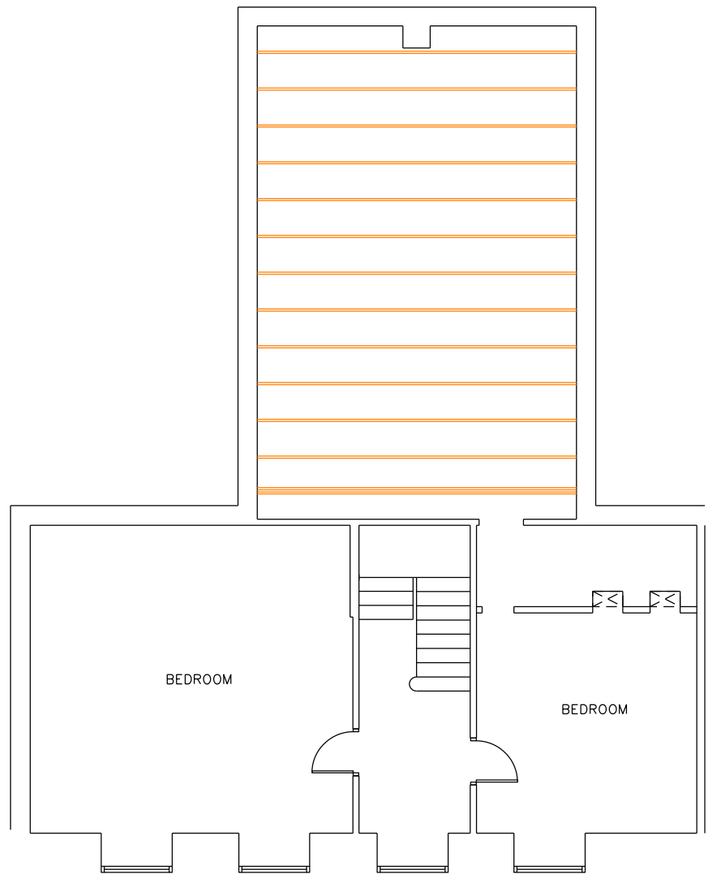

EXISTING FIRST FLOOR

EXISTING GROUND FLOOR