REVISION DATE / DESCRIPTION


REVISION 'A' - 20.03.19
- DORMER EXTENED
- ENSUITE INTRODUCED
- GROUND FLOOR SUN LOUNGE ADDED

REVISION 'B' - 30.03.19
- DORMER ADDED TO STORE ABOVE GARAGE


PROJECT NAME
PROPOSALS @
5 SUNNRISE,
SOUTH SHIELDS,
NE34 8DN

DRAWING TITLE
PROPOSED FLOOR PLANS

DATE: MAR 19
DWG NO.: A-05
REV: B
SCALE: 1:100 @ A3

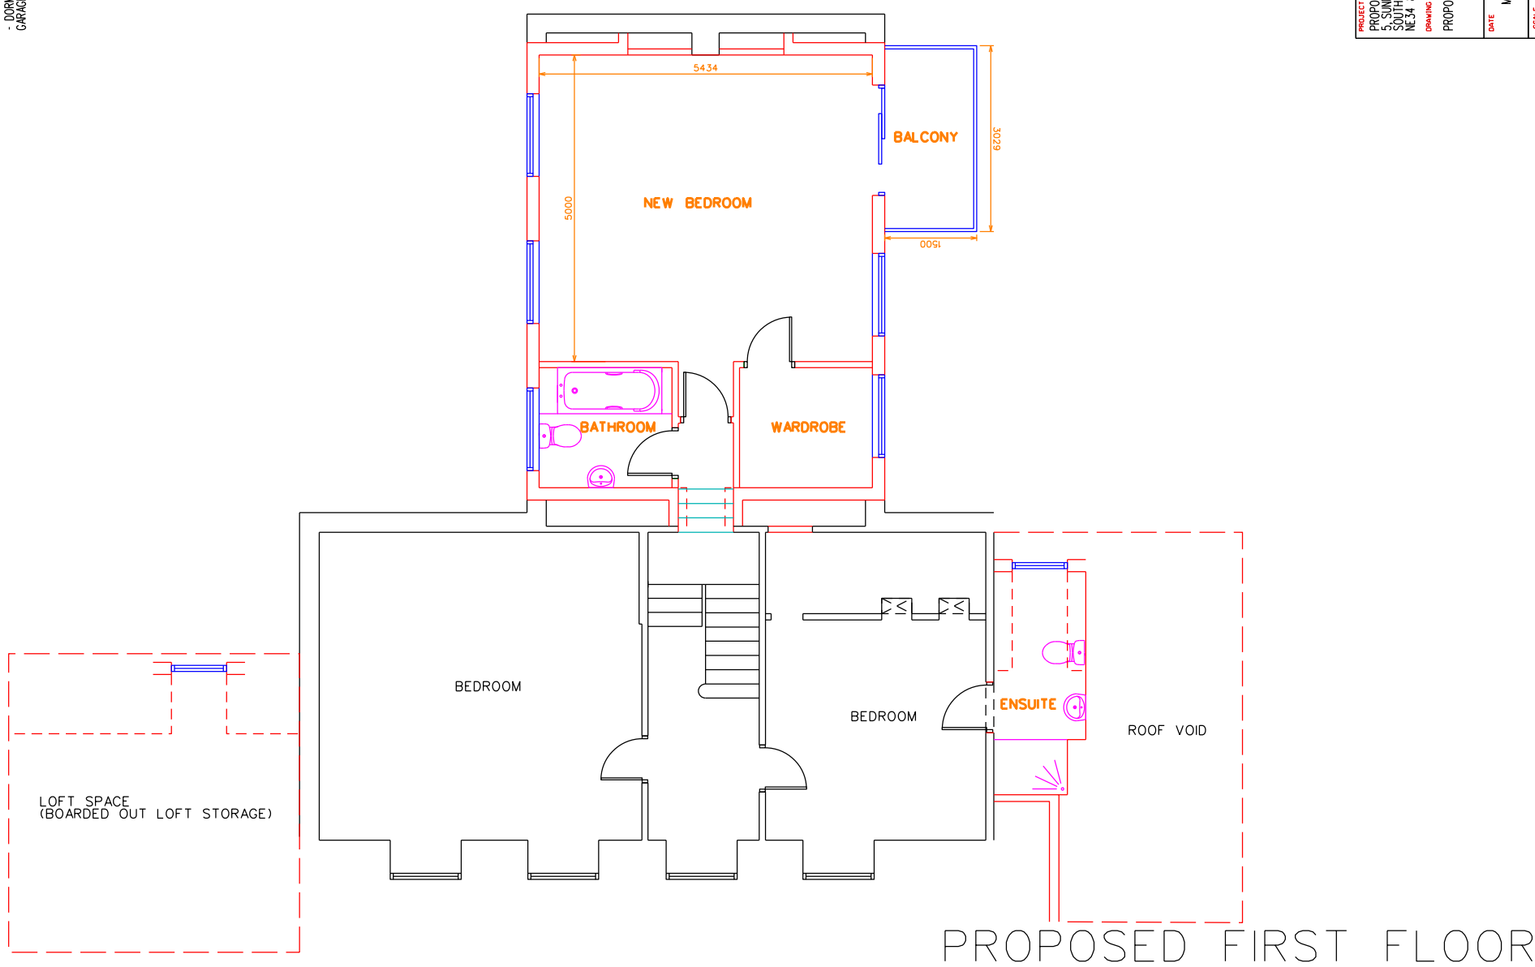

PROPOSED FIRST FLOOR

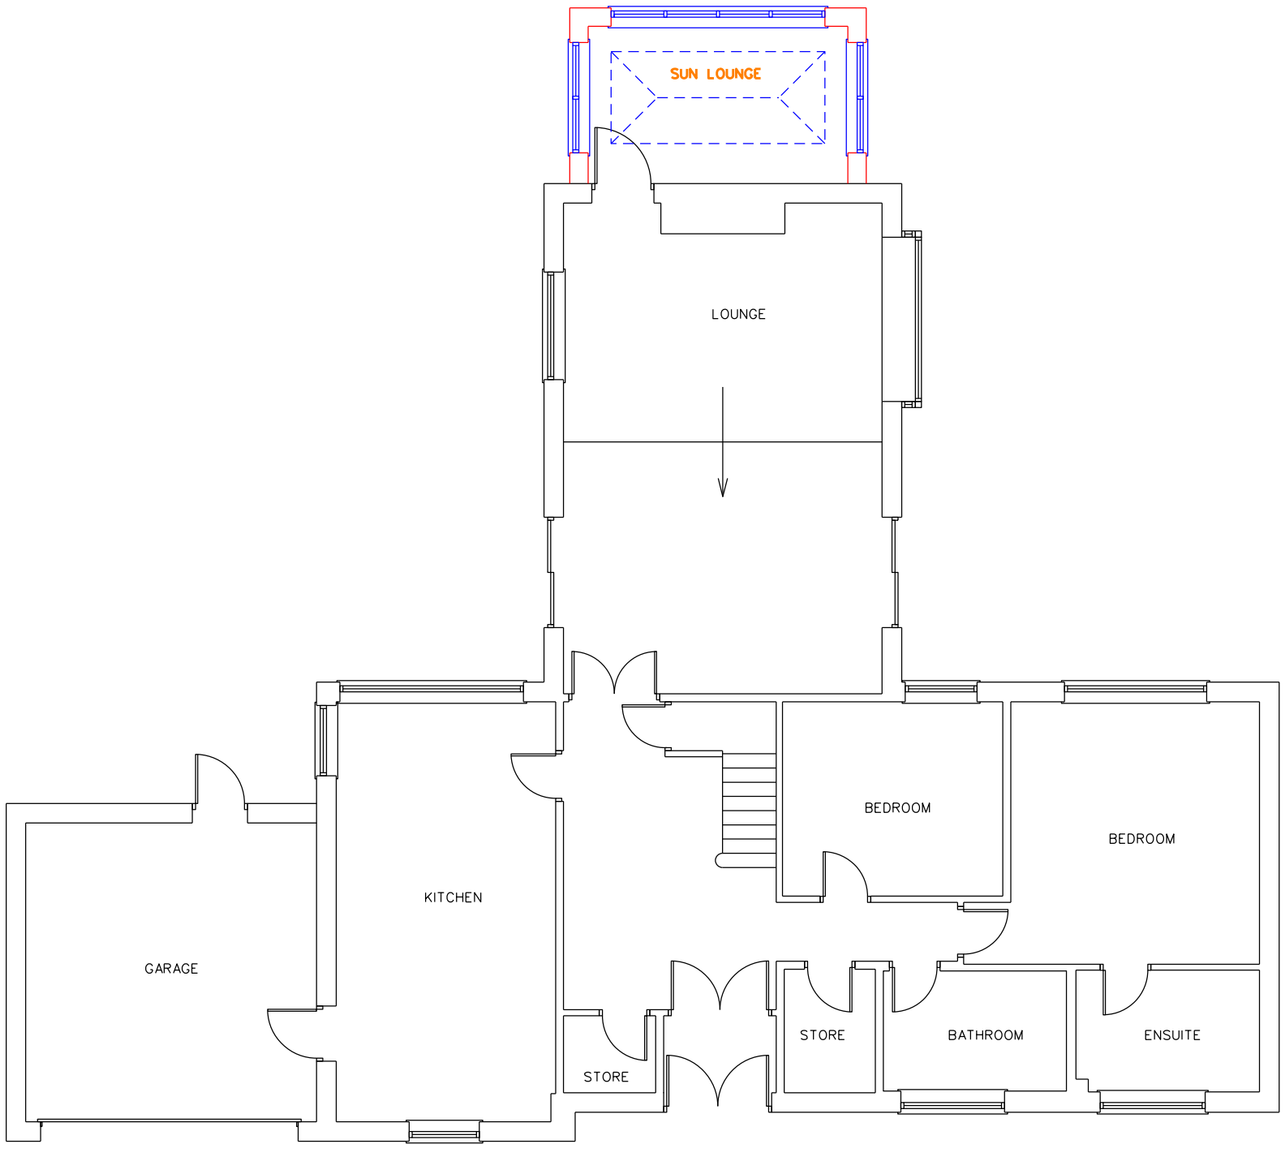

PROPOSED GROUND FLOOR