



CONSTRUCTION DETAIL NTS


SECTION A–A

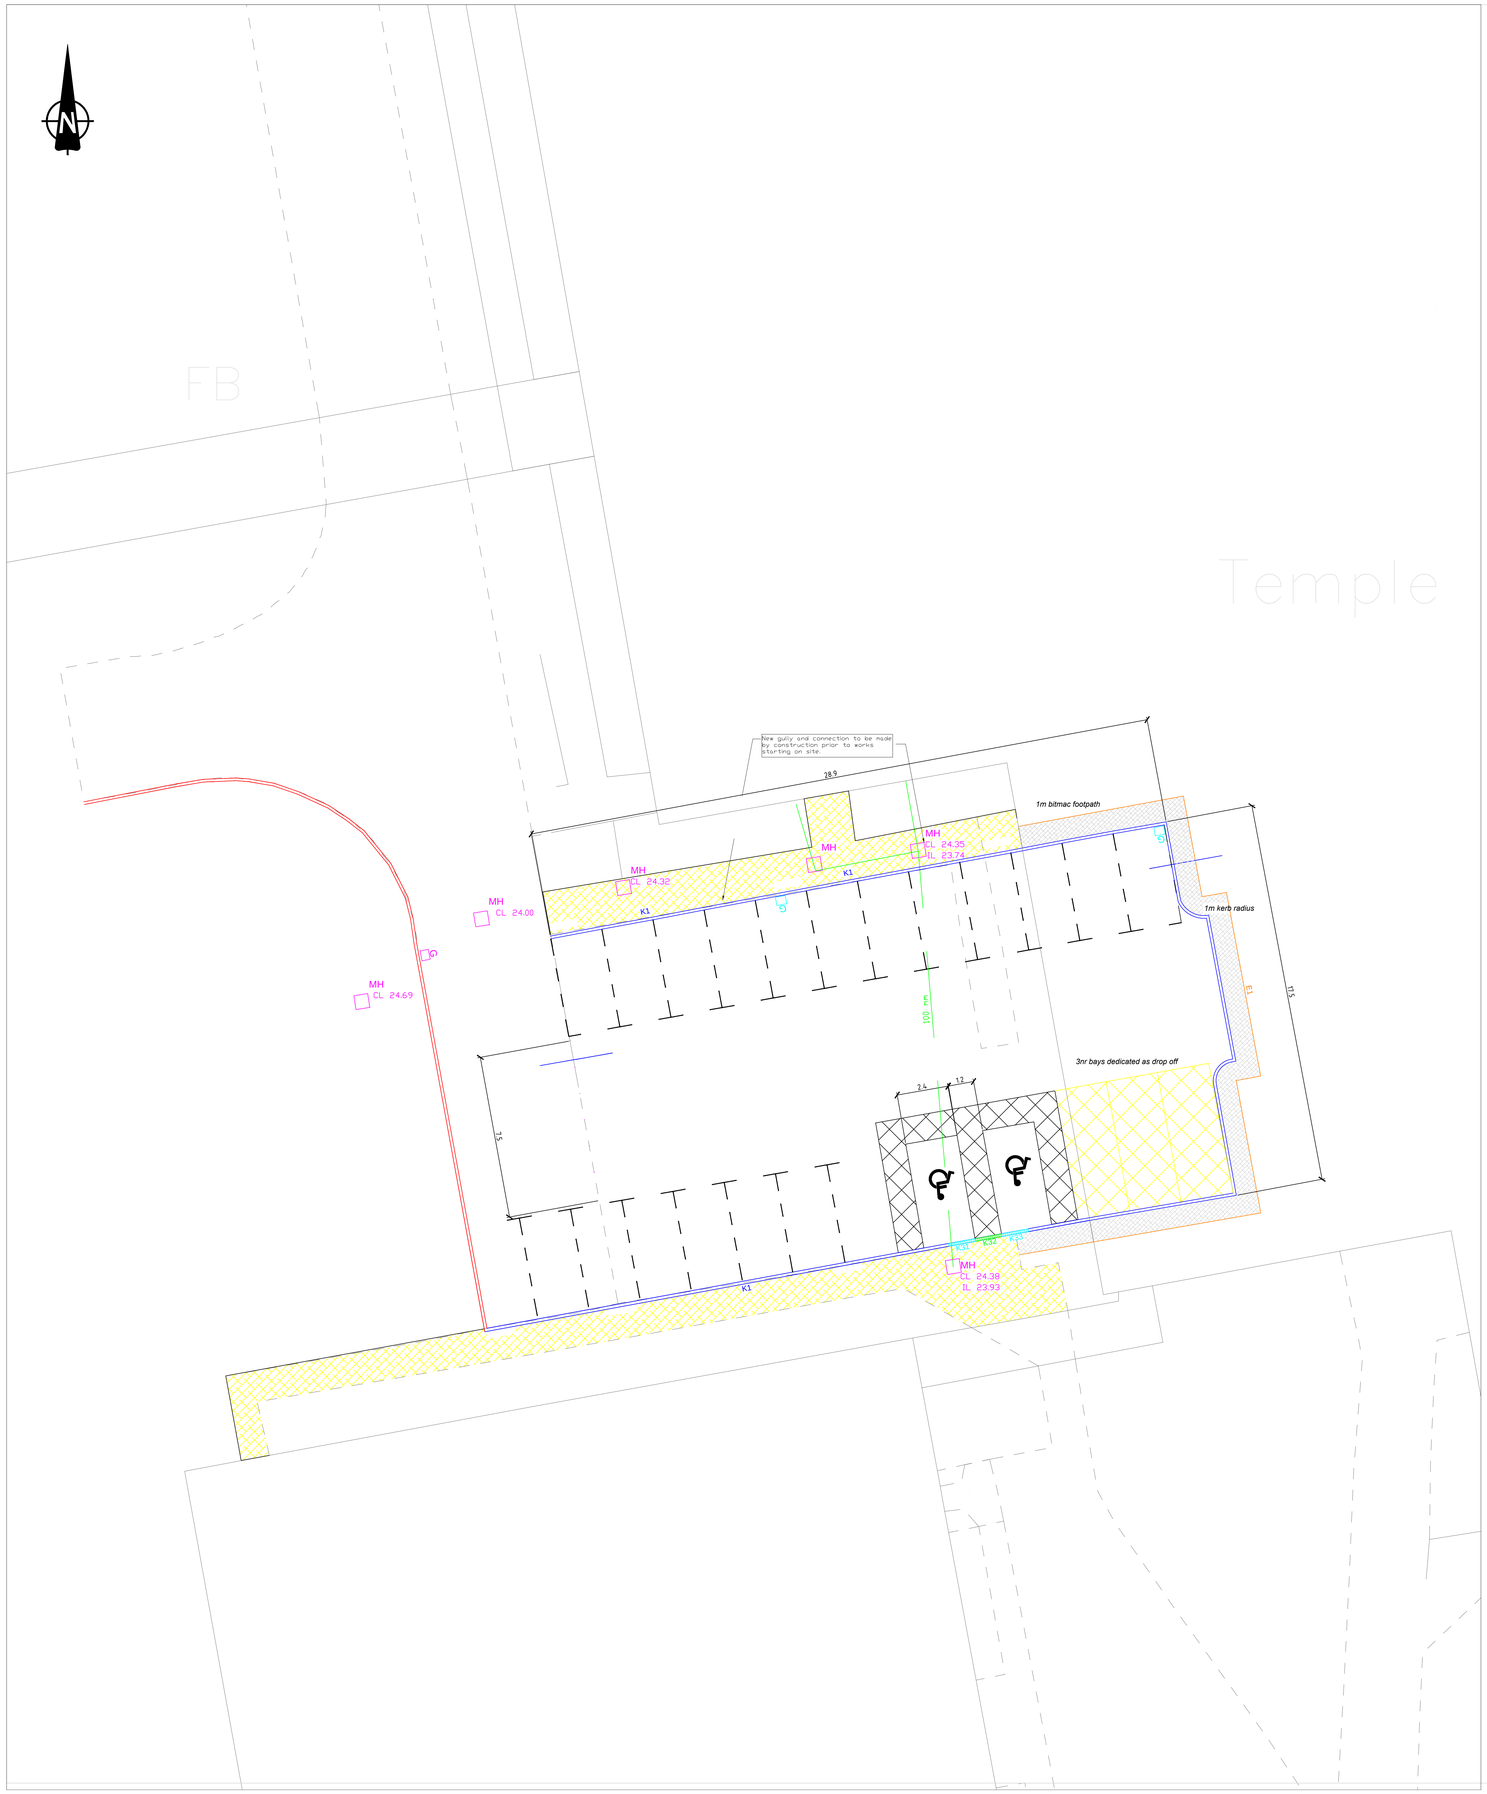

SECTION B–B

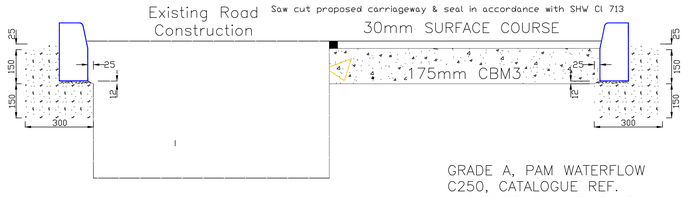

TYPICAL GULLY DETAIL

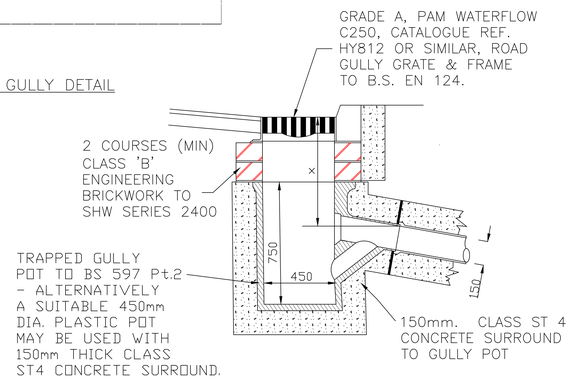

The contractor is responsible for the verification of dimensions on the site.
All dimensions are in millimetres. © Copyright all rights reserved South Tyneside Council

Ordnance Survey data has been reproduced from Mastermap with the permission of The Controller of H.M. Stationery Office. Crown copyright reserved. Licence No. 100019570

- Existing pre cast concrete kerb
- 175 mm lean mix 30 mm wearing course
- K1 pre cast concrete kerb
- Existing Gully
- Proposed Gully
- Site Boundry
- Proposed Concrete Flagstones
- Existing Drainage Run
- E1 Edging Kerb
- Existing footpath
- Proposed bitmac footpath

ISSUED FOR PLANNING PERMISSION

Rev	Date	Description	Child
x	xx.xx.xx	x	x

South Tyneside Council
Economic Regeneration

David Cramond - Corporate Director
Town Hall & Civic Offices, Westoe Road, South Shields, Tyne & Wear, NE33 2RL
Telephone: (0191) 427 1717 Fax: (0191) 455 7770

Project

Proposed Car Park
Temple Park Leisure Centre
South Shields. NE34 8QN

Drawing Title

Proposed Site Plan
Car Park Layout and Details

Drawn by	IF	Date	10/04/19
Checked by	XX	Date	--/--/--
Scale	1:100	Size	A0

Project Code	Drawing Number
AD6177	52