


EXISTING GROUND FLOOR PLAN 1:100

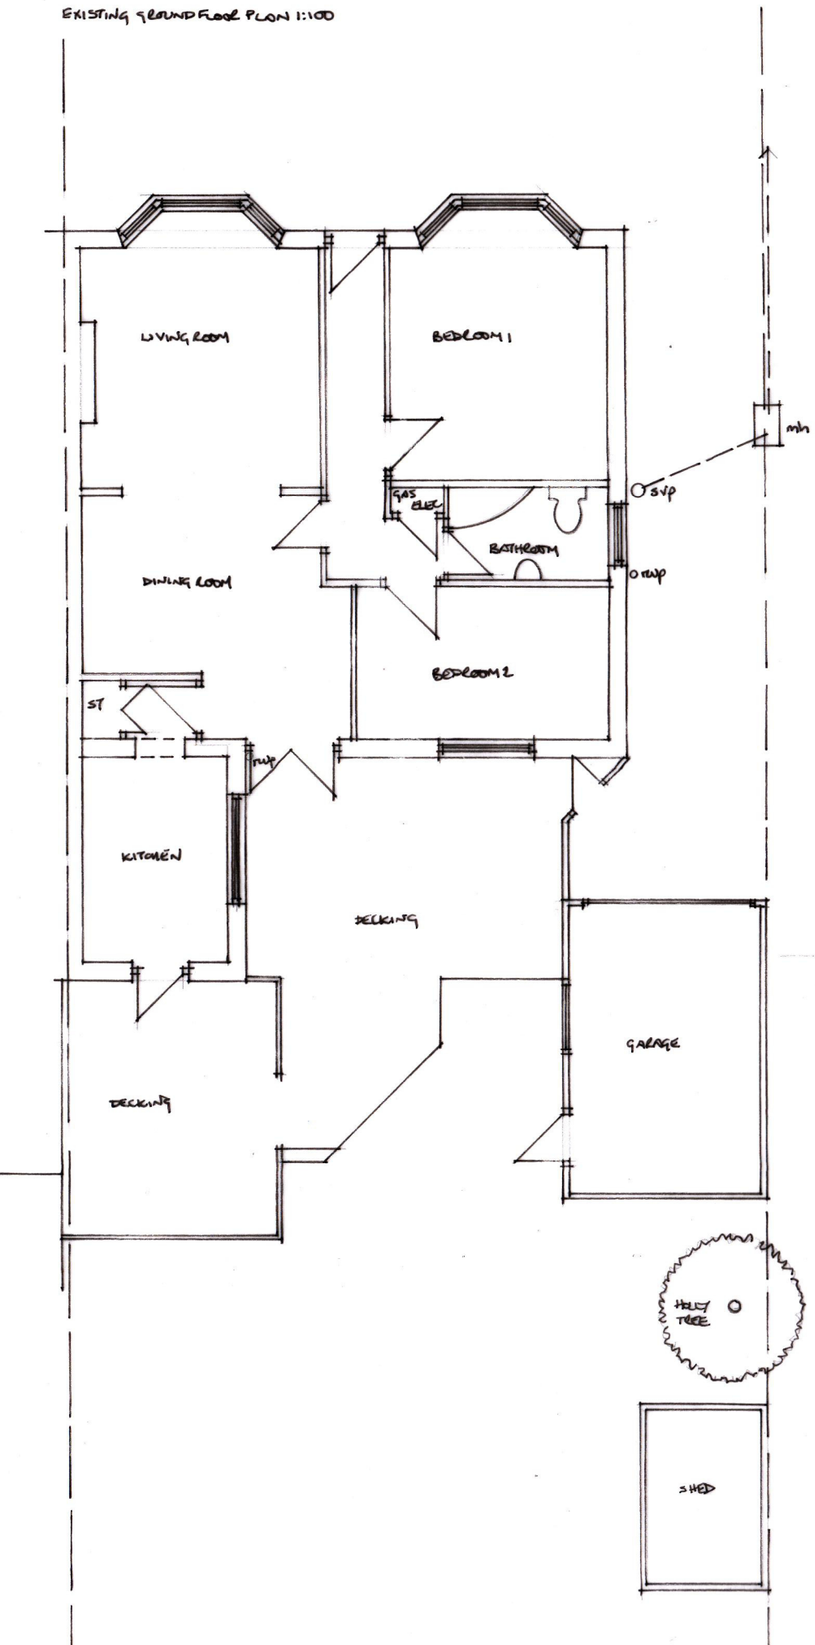


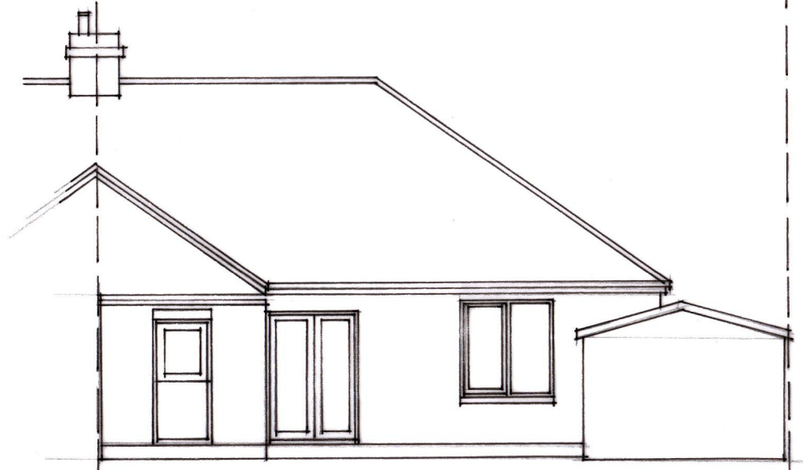

REAR ELEVATION AS EXISTING 1:100

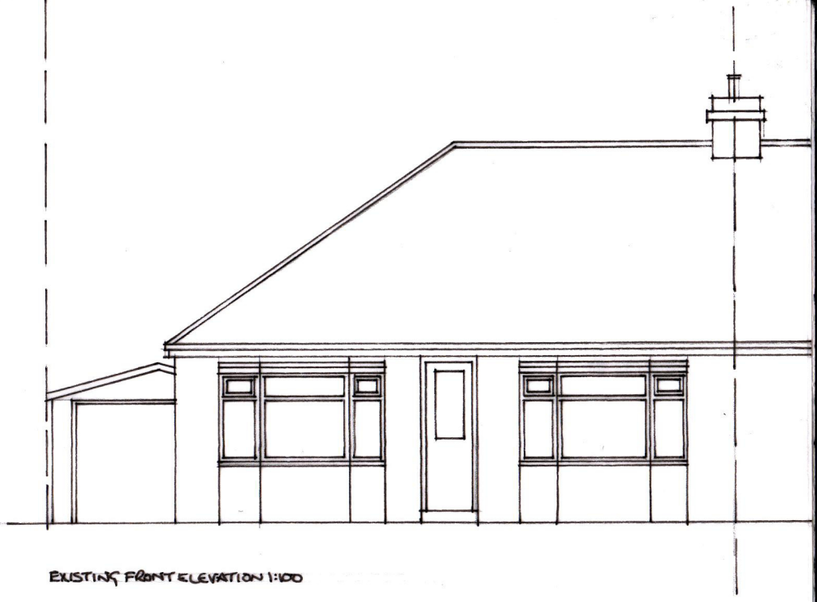

EXISTING FRONT ELEVATION 1:100

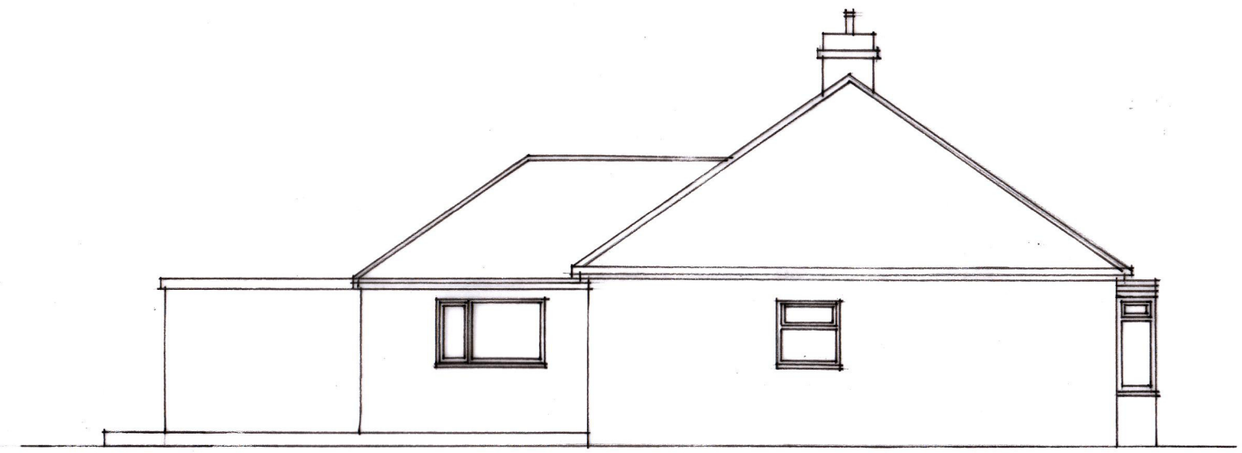

SIDE ELEVATION AS EXISTING 1:100

Job No 19/07

Drawing No 01 Rev

Job Name 50 LISLE ROAD, SOUTH SHIELDS

Drawing EXISTING PLANS AND ELEVATIONS

Scale (Do not scale drwg.) 1:100 @ A3 Date JUNE 2019

L Rollins Design, 4 North Drive, Cleadon Village,
Tyne and Wear, SR6 7SN
T: 0191 537 3408 M: 0754 658 0114
Lynsey@lrollinsdesign.co.uk
lrollinsdesign.co.uk

lrollinsdesign