
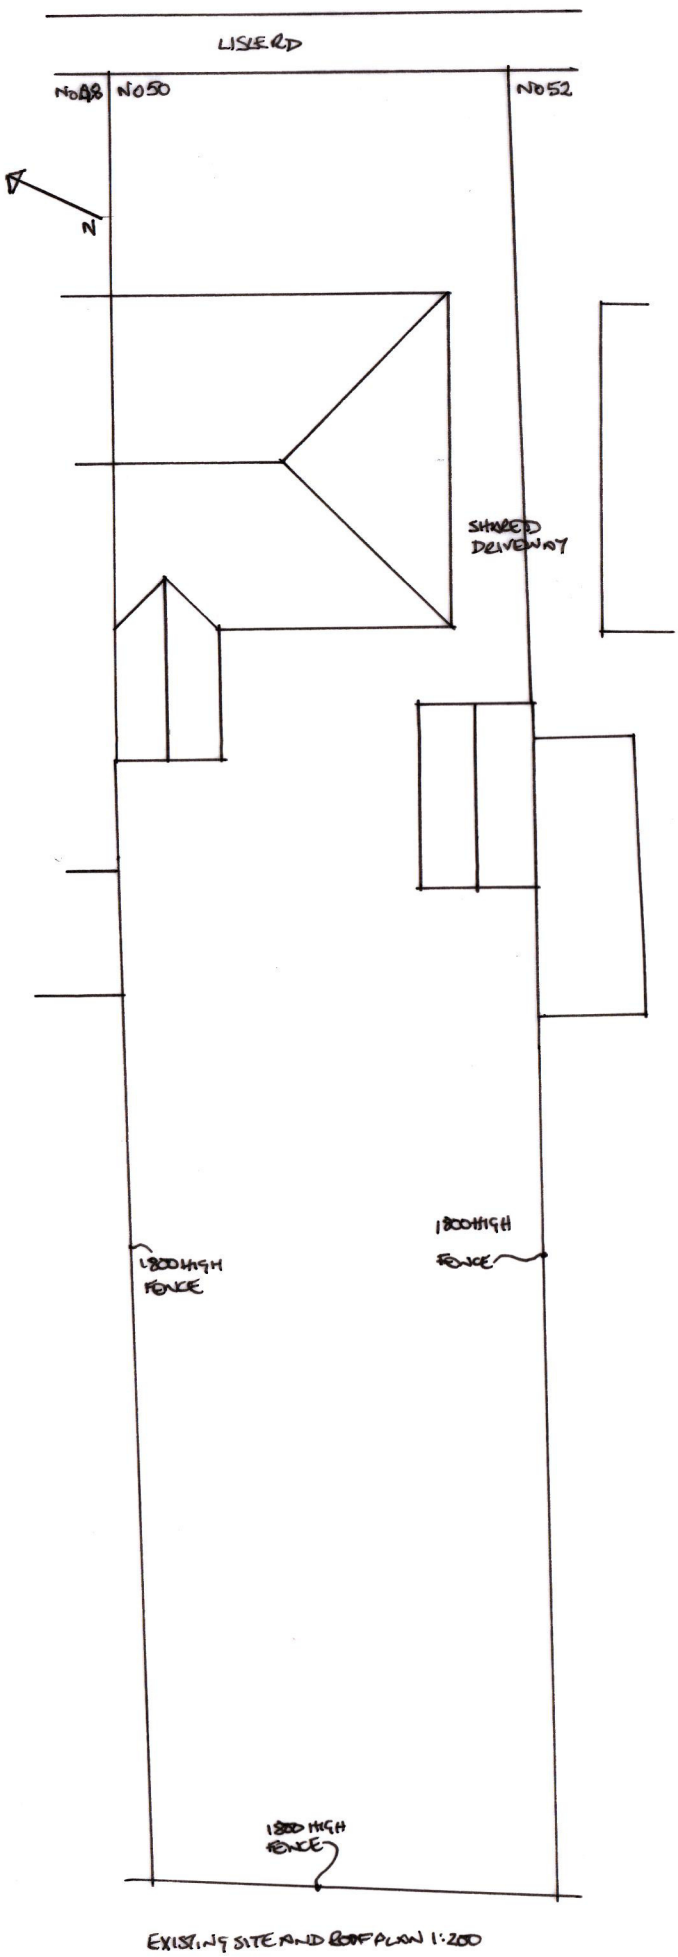


EXISTING SITE AND ROOF PLAN 1:200

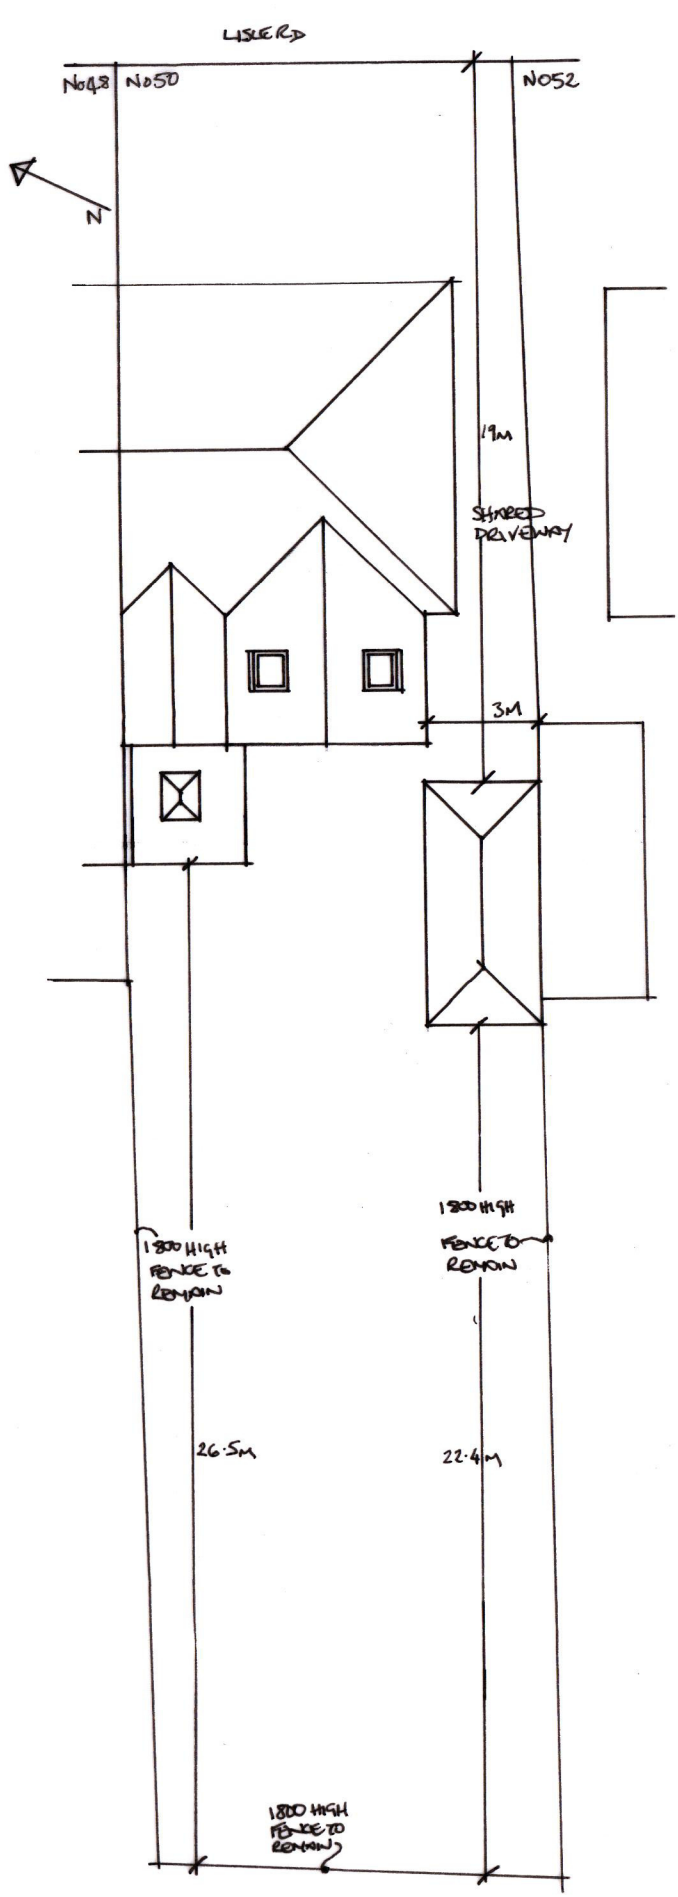

PROPOSED SITE AND ROOF PLAN 1:200

Job No 19/07

Drawing No 03 Rev

Job Name 50 LISLE ROAD, SOUTH SHIELDS

Drawing EXISTING AND PROPOSED SITE AND ROOF PLAN

Scale (Do not scale drwg.) 1:200 @ A4 Date JUNE 2019.

L Rollins Design, 4 North Drive, Cleadon Village,
Tyne and Wear, SR6 7SN
T: 0191 537 3408 M: 0754 658 0114
Lynsey@lrollinsdesign.co.uk
lrollinsdesign.co.uk

lrollinsdesign