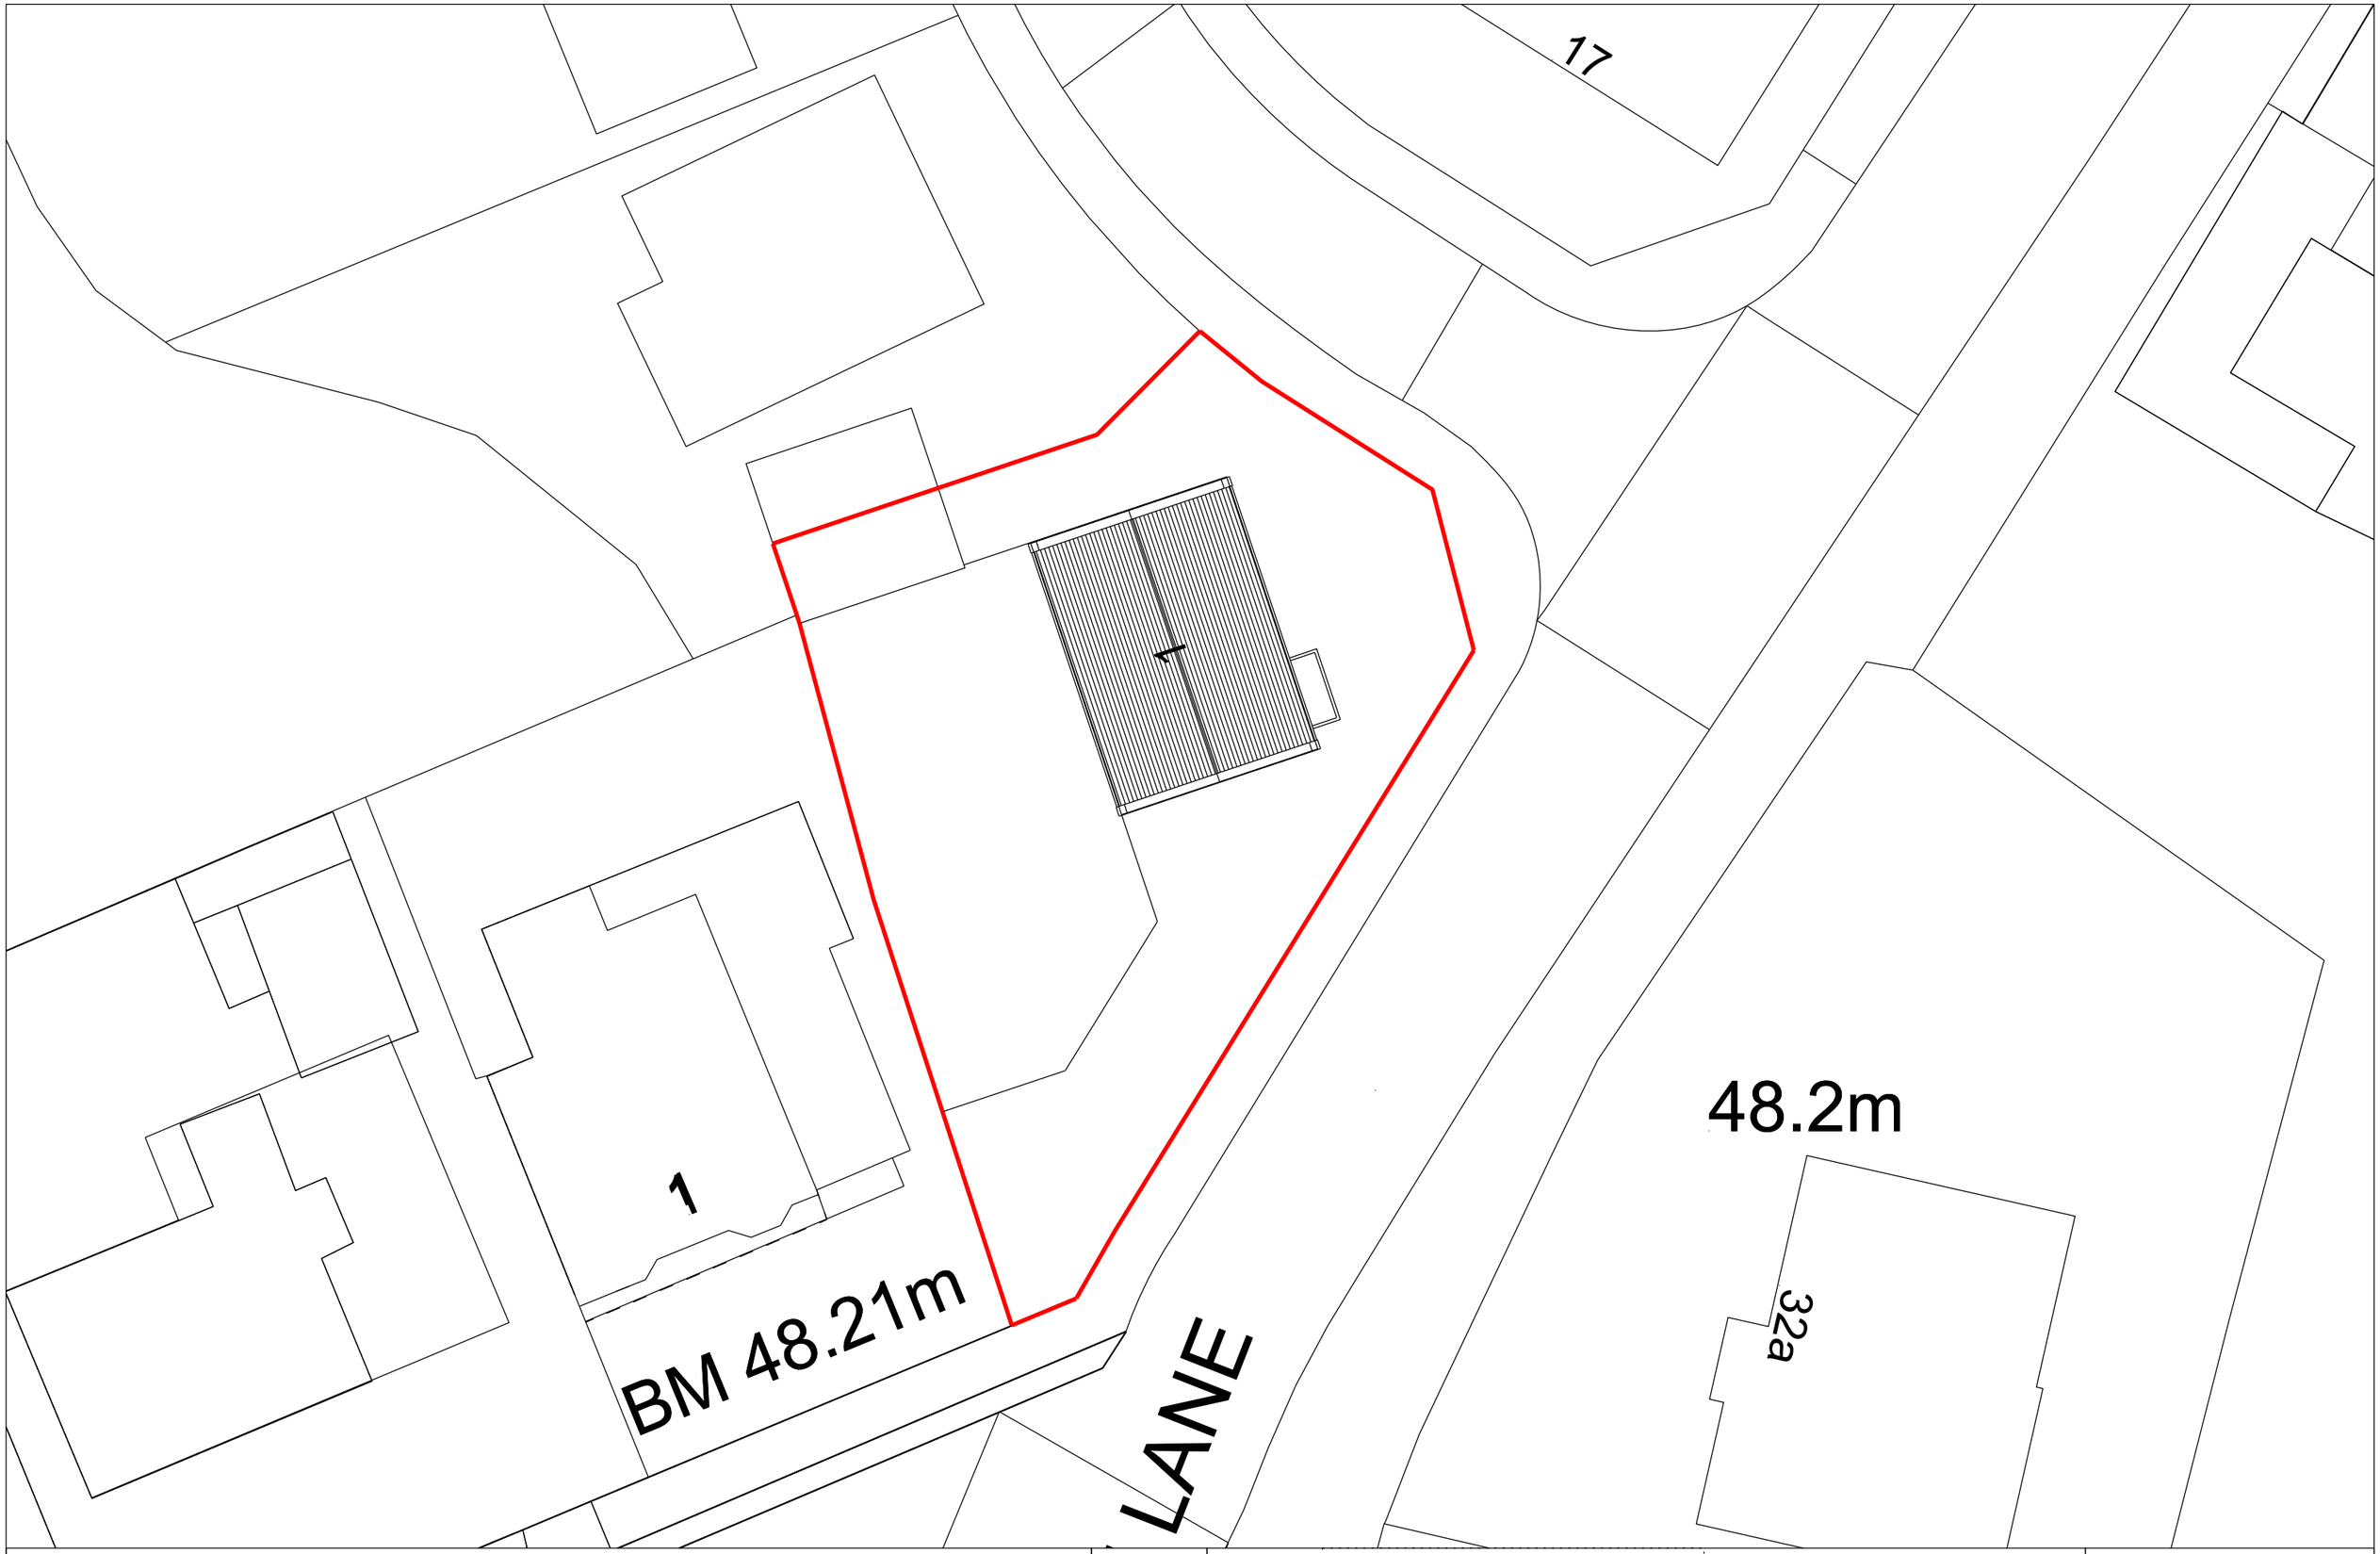


FITZARCHITECTS

6 Pier Point, Marine Walk, Sunderland, SR6 0PP
+44 (0)191 563 7025
www.fitzarchitects.co.uk

project: 1 sunniside leigh, cleadon village
drawing: existing site plan
stage: planning

project no: 1443	drawing no: AL (90) 0020
date: Jul 2019	scale: 1:200 @ A3

north:

revision: B

A 17 07 2019 Bay window added
B 03 09 2019 Existing outline of 1 Sunniside terrace amended

RIBA Chartered Practice

Copyright of Fitz Architects Limited
Do not scale from drawing

50mm