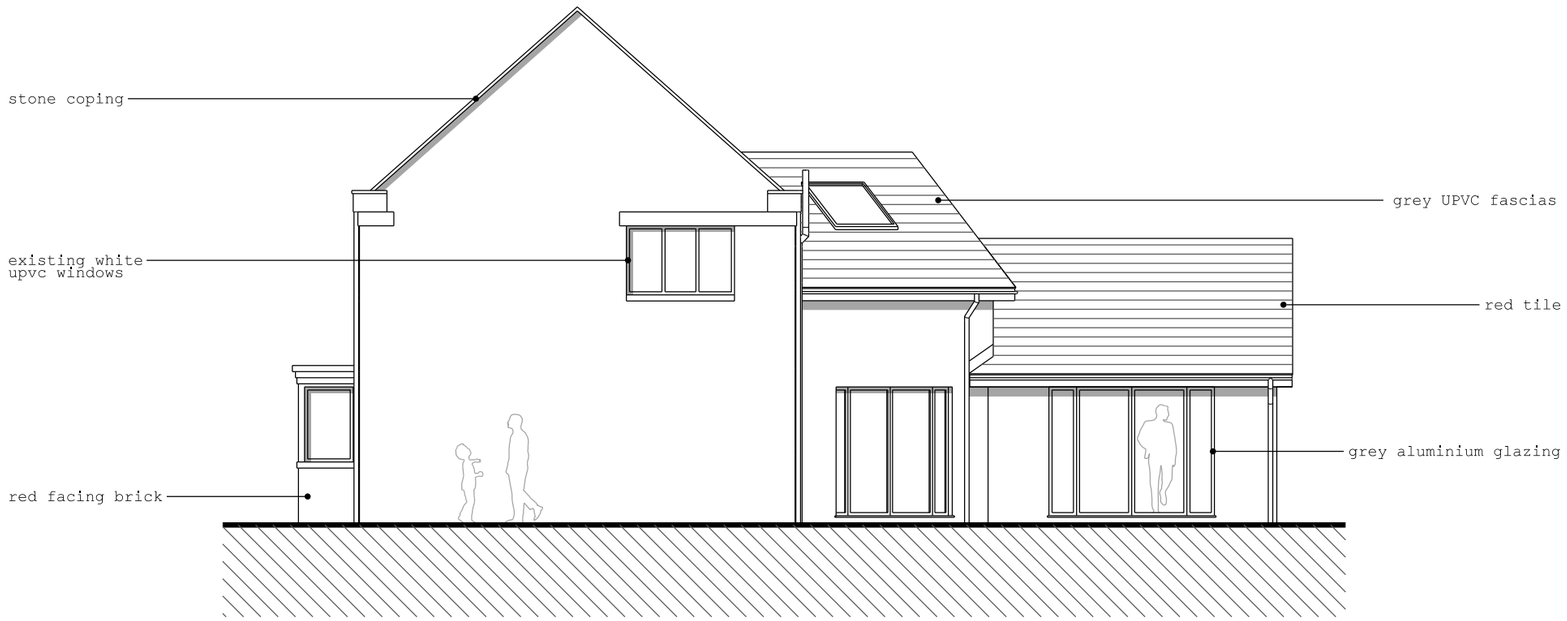


FITZARCHITECTS

6 Pier Point, Marine Walk, Sunderland, SR6 0PP
+44 (0)191 563 7025
www.fitzarchitects.co.uk

project: 1 sunniside leigh, cleadon village
drawing: proposed north elevation
stage: planning

project no: 1443
drawing no: AL (00) 0223
date: Jun 2019
scale: 1:100 @ A3, 1:50 @ A1

north:

revision: B

A 05 11 19 Rear balcony removed and rear dormer replaced with rooflight. Western gable distance increased from boundary
B 08.11.19 Glass balustrade note removed

RIBA Chartered Practice

Copyright of Fitz Architects Limited

Do not scale from drawing

50mm