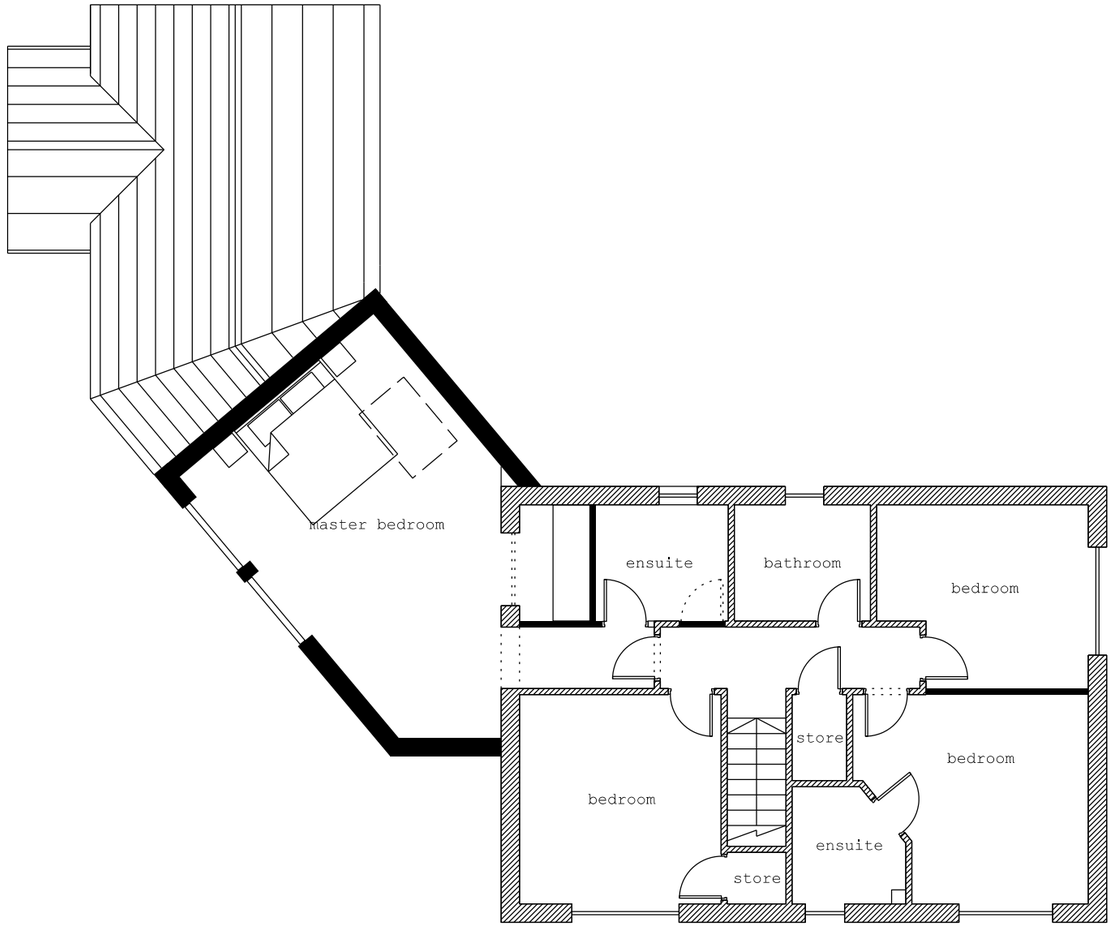


FITZARCHITECTS

6 Pier Point, Marine Walk, Sunderland, SR6 0PP
+44 (0)191 563 7025
www.fitzarchitects.co.uk

project: 1 sunniside leigh, cleadon village
drawing: proposed plan level 01
stage: planning

project no: 1443
date: Jun 2019

drawing no: AL (00) 0201
scale: 1:100 @ A3

north:

revision: A

A 05 11 19 Balcony removed from rear elevation.
Distance between extension and side bounary increased.
Rear dormer window removed and replaced with rooflight.

RIBA Chartered Practice

Copyright of Fitz Architects Limited
Do not scale from drawing

50mm