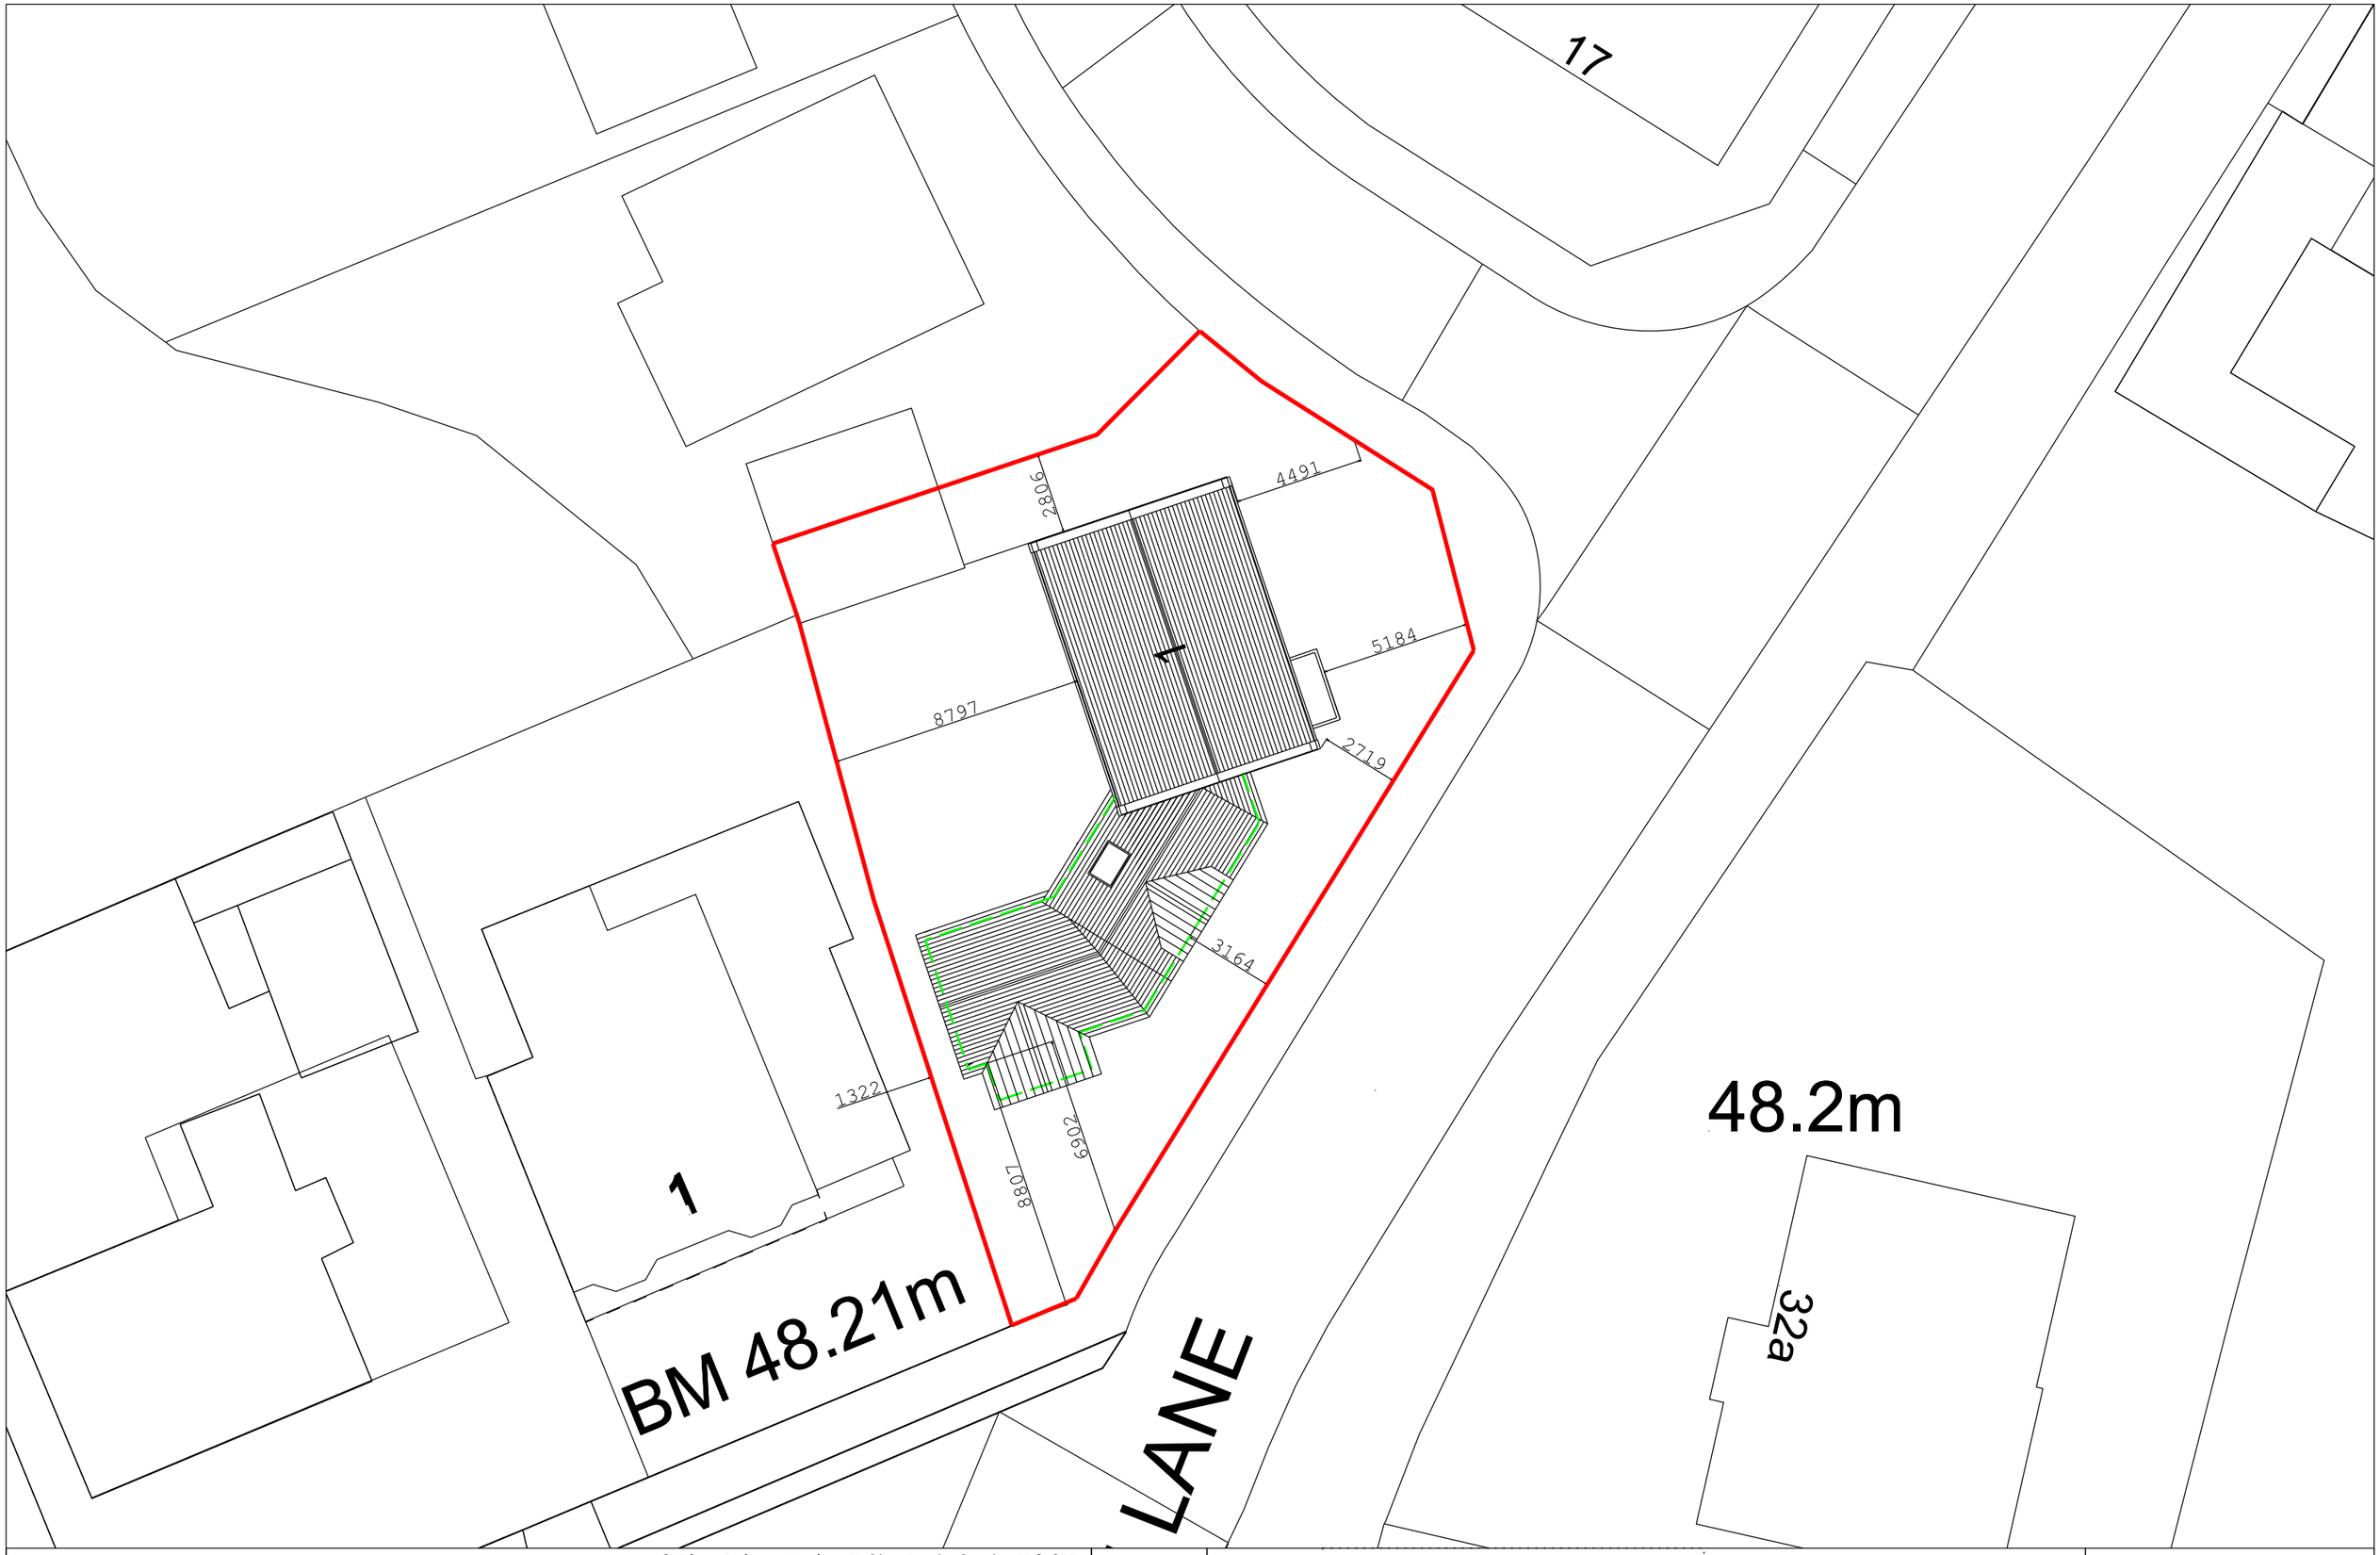


FITZARCHITECTS

6 Pier Point, Marine Walk, Sunderland, SR6 0PP
+44 (0)191 563 7025
www.fitzarchitects.co.uk

project: 1 sunniside leigh, cleadon village
drawing: proposed site plan
stage: planning

project no: 1443
drawing no: AL (90) 0030
date: Jul 2019
scale: 1:200 @ A3

north:

revision: C

A 17 07 2019 Dimensions to boundary added
B 03 09 2019 Existing outline of 1 Sunniside terrace amended
C 05.11.19 Roof plan amended to match revised design for planning comments. Western gable distance increased from boundary

RIBA Chartered Practice

Copyright of Fitz Architects Limited
Do not scale from drawing

50mm