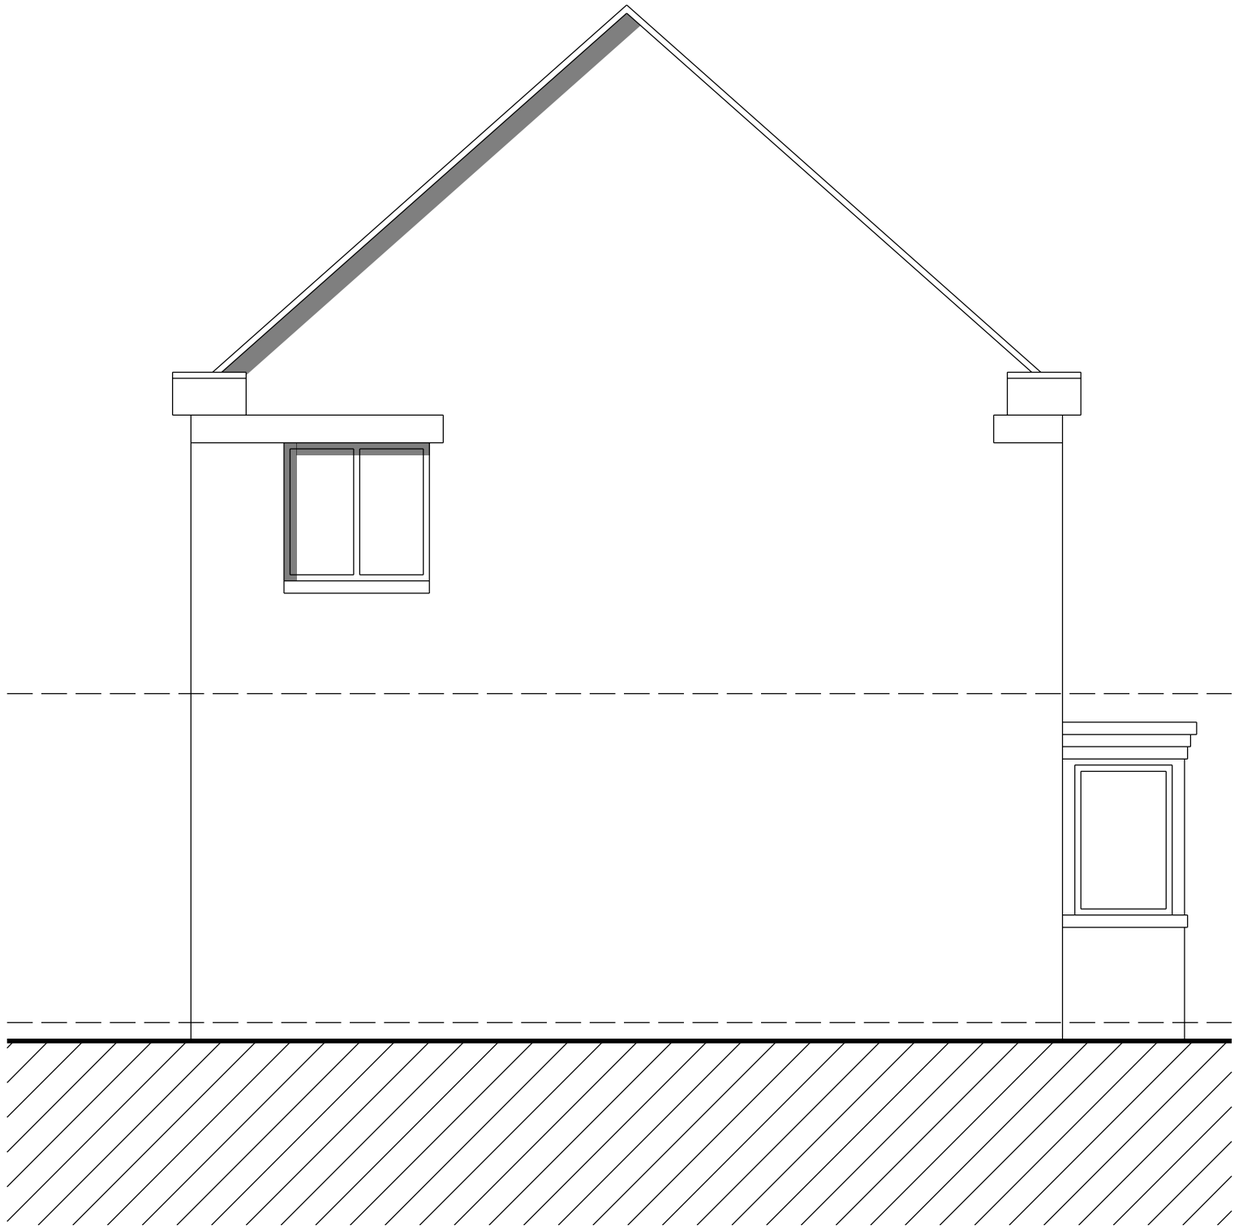


FITZARCHITECTS

6 Pier Point, Marine Walk, Sunderland, SR6 0PP
+44 (0)191 563 7025
www.fitzarchitects.co.uk

project: 1 sunniside leigh, cleadon village
drawing: existing south elevation
stage: planning

project no: 1443
drawing no: AL (00) 0122
date: Jun 2019
scale: 1:50 @ A3

north:

revision:

RIBA Chartered Practice

Copyright of Fitz Architects Limited

Do not scale from drawing

50mm