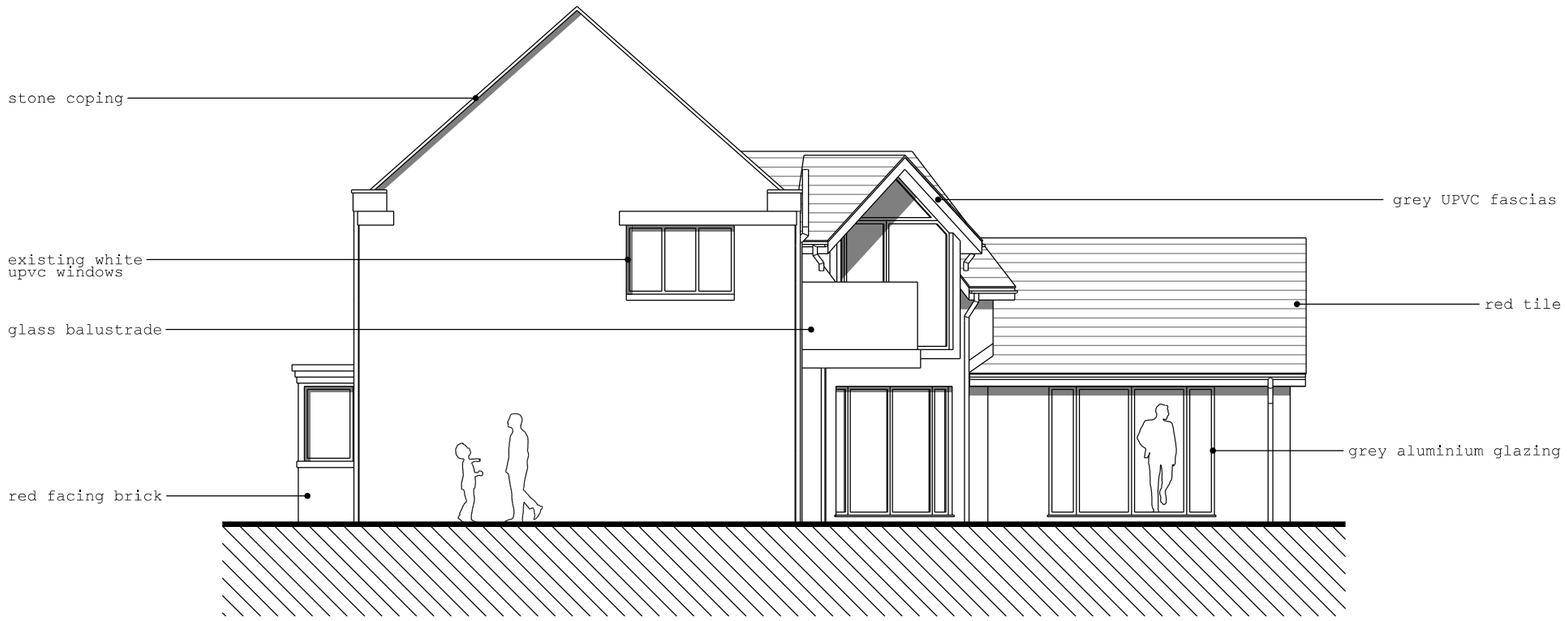


FITZARCHITECTS

6 Pier Point, Marine Walk, Sunderland, SR6 0PP
+44 (0)191 563 7025
www.fitzarchitects.co.uk

north:

revision:

RIBA Chartered Practice

project: 1 sunniside leigh, cleadon village
drawing: proposed north elevation
stage: planning

project no: 1443

drawing no: AL (00) 0223

date: Jun 2019

scale: 1:100 @ A3, 1:50 @ A1

Copyright of Fitz Architects Limited

Do not scale from drawing

50mm