

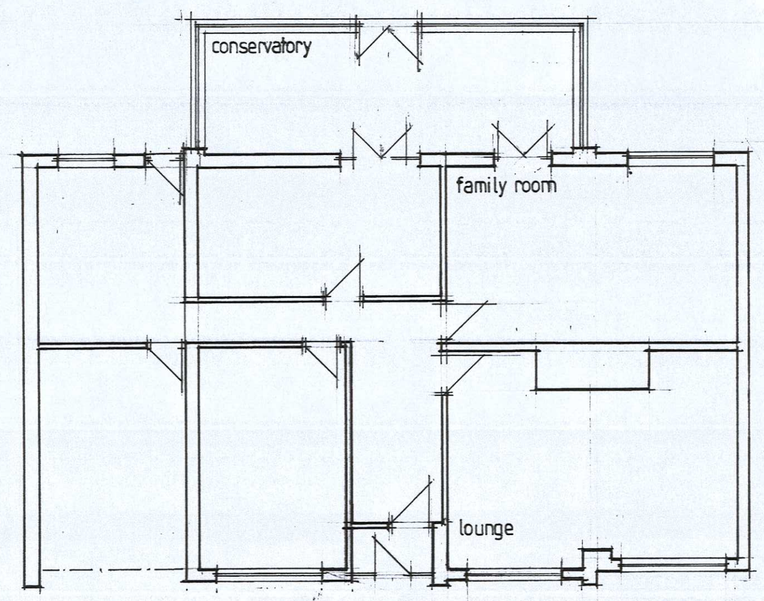



GROUND FLOOR PLAN AS EXISTING

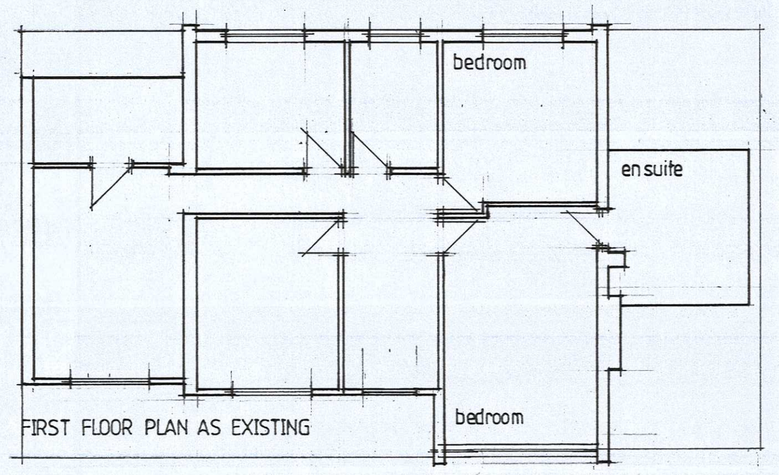


FIRST FLOOR PLAN AS EXISTING

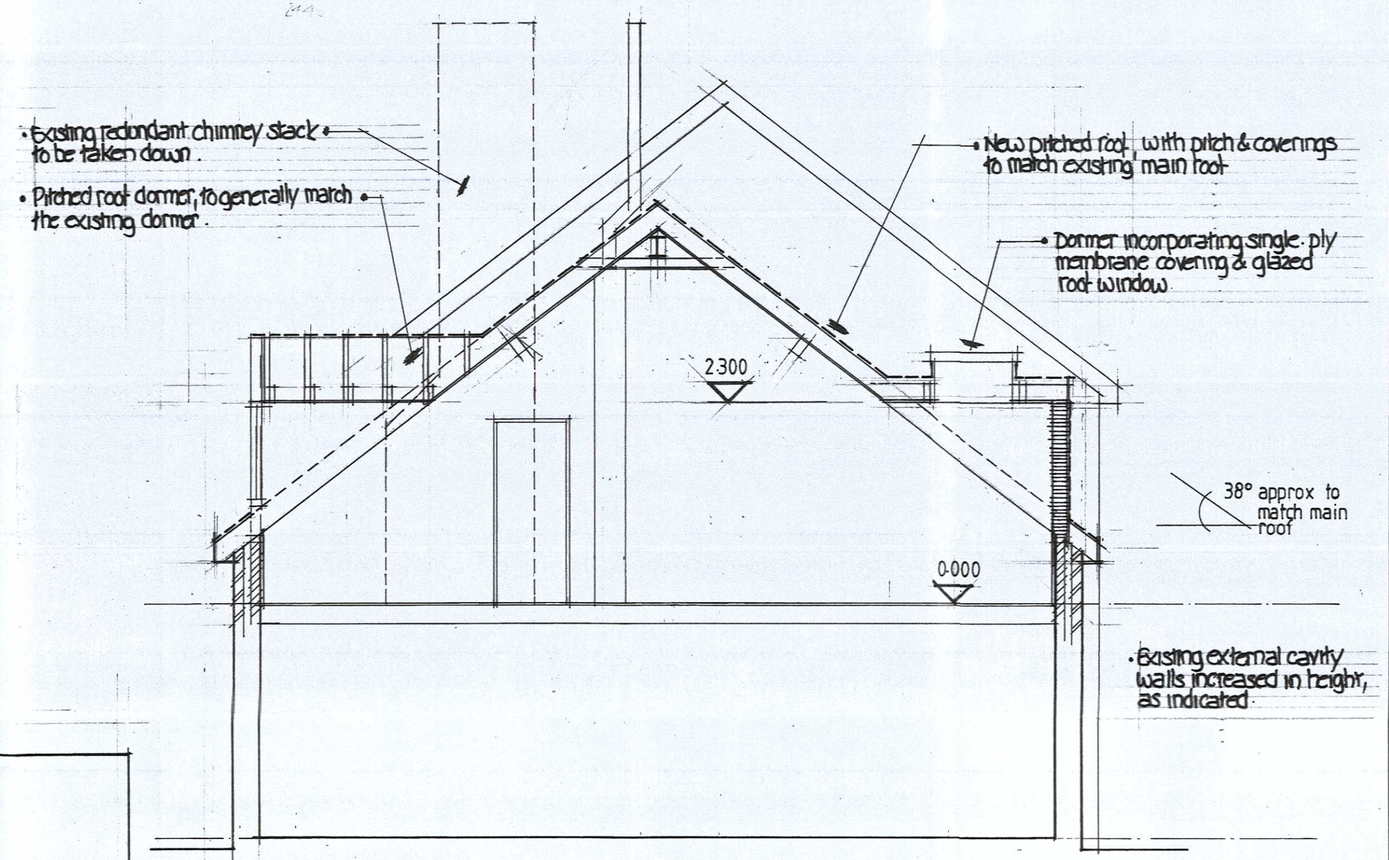


SECTION A A

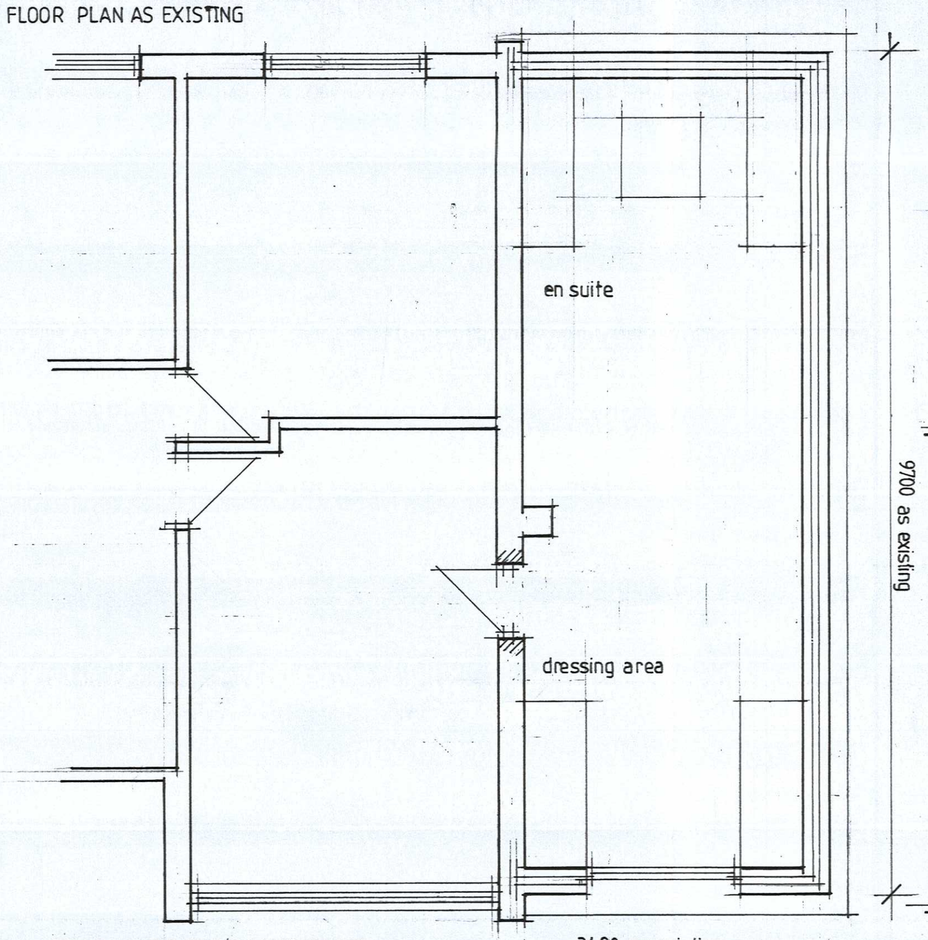


FIRST FLOOR PLAN AS PROPOSED

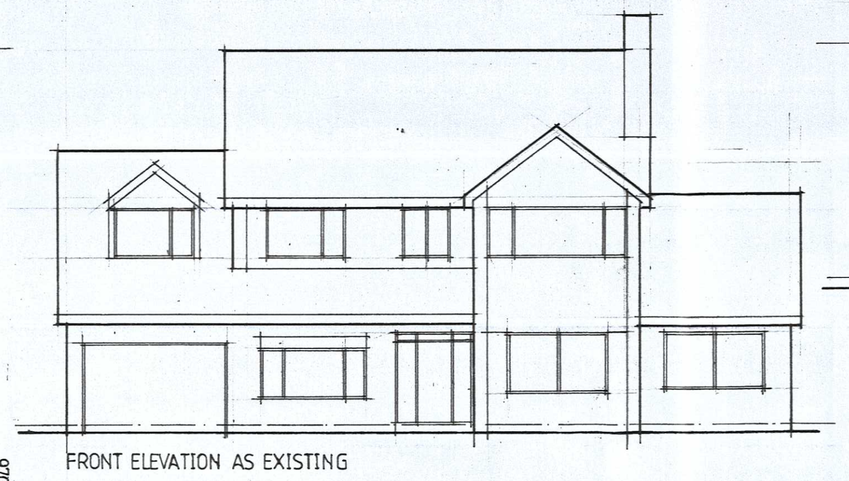


FRONT ELEVATION AS EXISTING

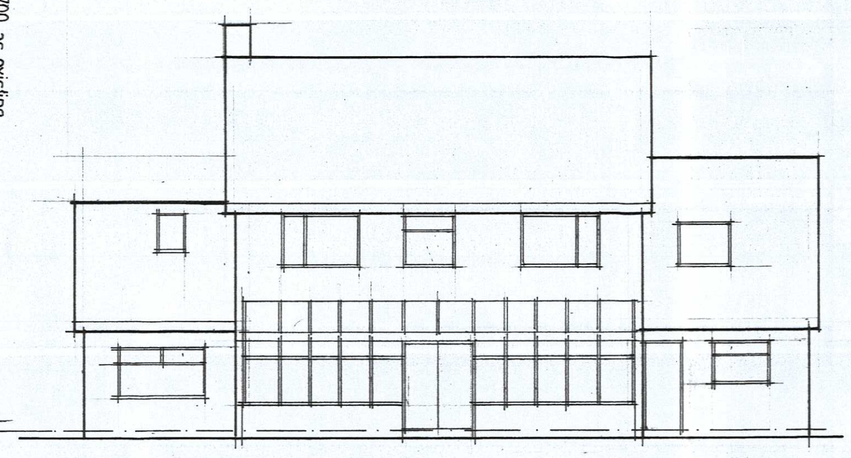


REAR ELEVATION AS EXISTING

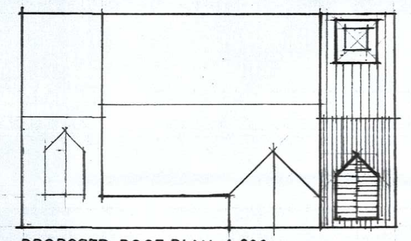


PROPOSED ROOF PLAN 1 200

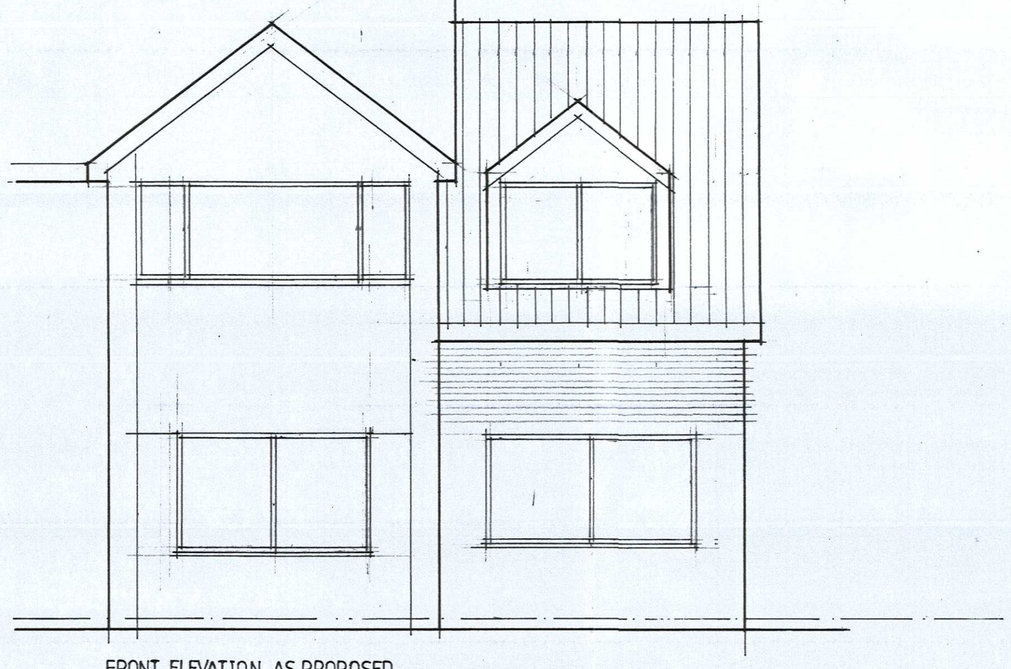


FRONT ELEVATION AS PROPOSED

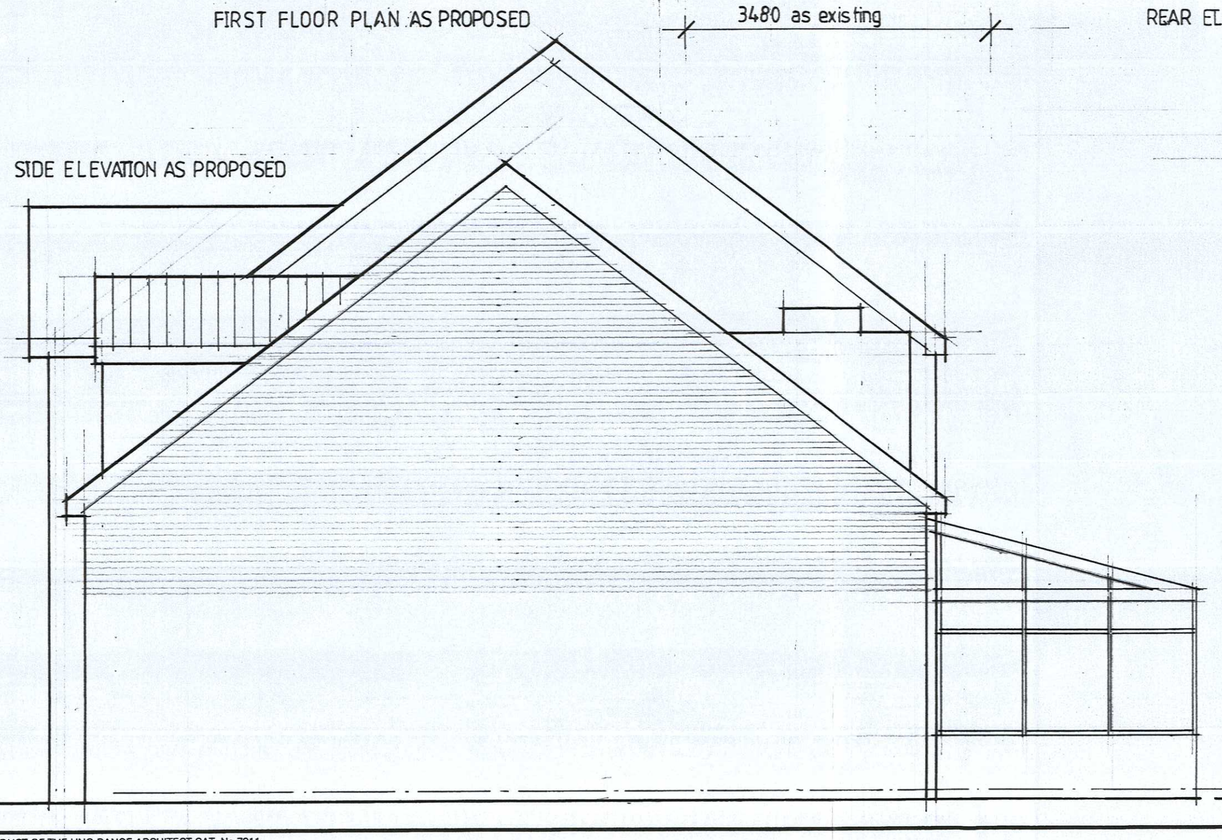

SIDE ELEVATION AS PROPOSED

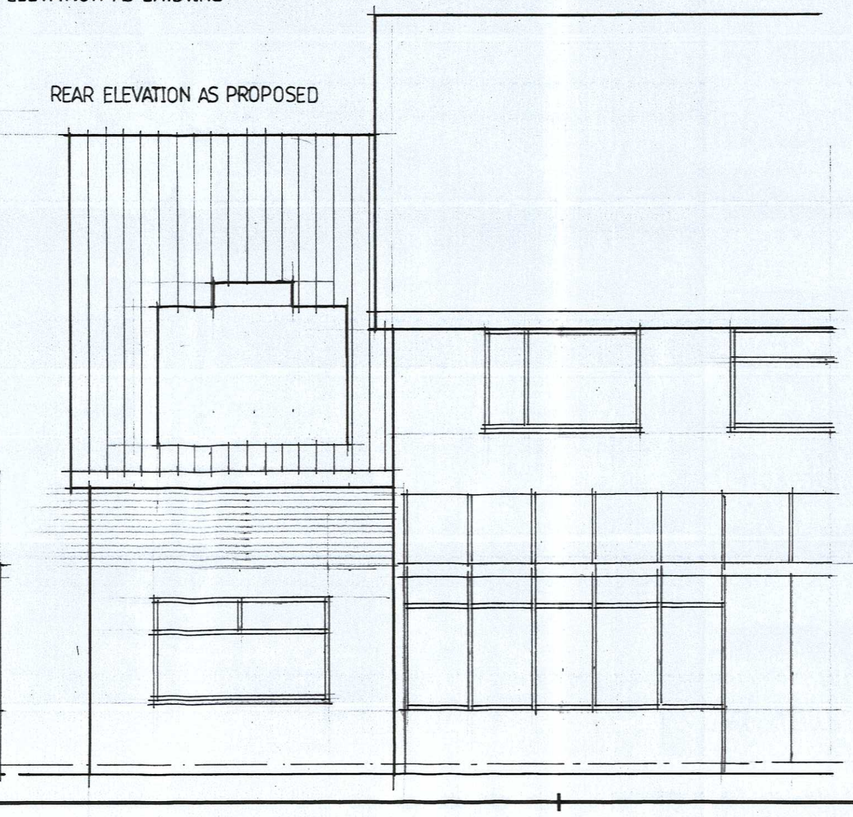

REAR ELEVATION AS PROPOSED

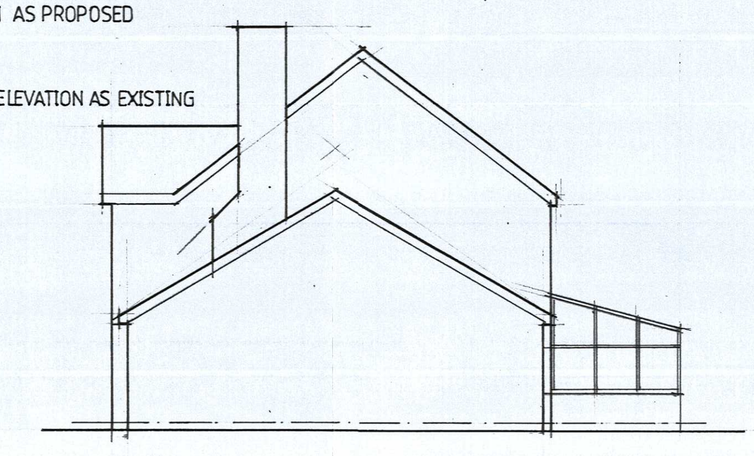

SIDE ELEVATION AS EXISTING

NOTES:
All dimensions must be checked on site and not scaled from this drawing.

	Date	Revisions
A	31.7.19	Roof Plan Added

©copyright

Client
MR A FORD & MRS J SCRAFTON

Job Title
PROPOSED EXTENSION & ALTERATIONS at
6 SUNNISIDE LANE CLEADON

Drawing Title
AS EXISTING & PROPOSED

SOUTH TYNESIDE COUNCIL
2 - AUG 2019
PLANNING

ST 0595/19 HFUL

Scale 1:50 1:100

Date July 19 **Drawn by** AP

Drg No. 2013 / 01 **Rev.** A

A PRODUCT OF THE UNO RANGE-ARCHITECT CAT. No 7311

594 x 841mm A1