

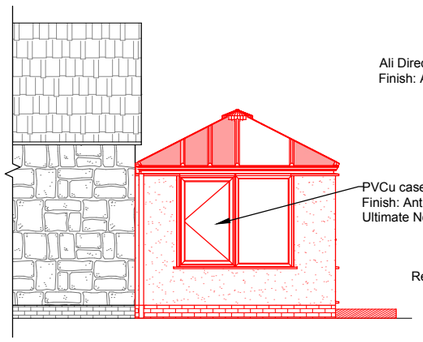



PROPOSED EAST ELEVATION

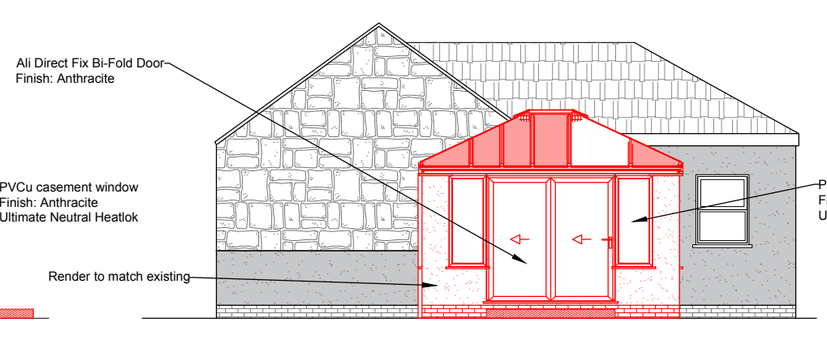


PROPOSED NORTH ELEVATION

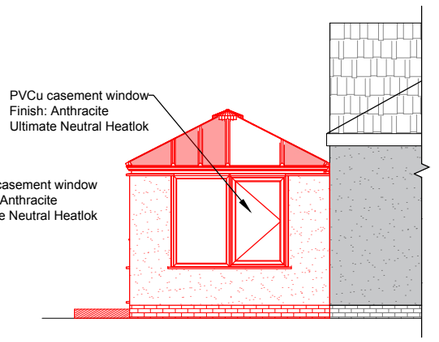


PROPOSED WEST ELEVATION

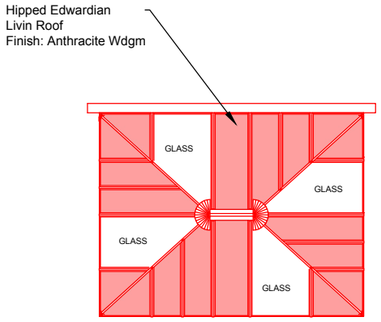


PROPOSED ROOF PLAN

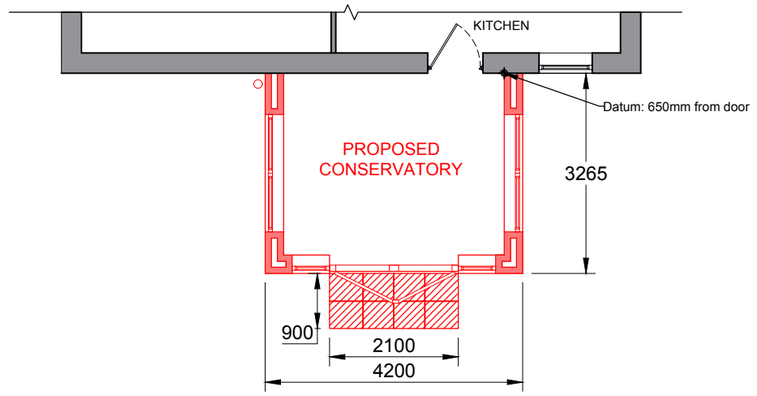

PROPOSED FLOOR PLAN

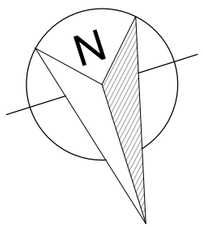

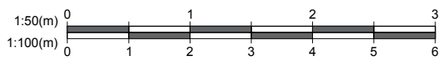

1. All dimensions in millimetres (mm) and levels in metres (m) unless noted otherwise.
2. This drawing to be read in conjunction with all other relevant drawings and specification.
3. All work to comply with the relevant British Standards, Codes of Practice and the Building Regulations.

Revisions:

Customer:
Mrs Julie Hall
7 Sunniside Lane
Cleadon
Sunderland, Tyne And Wear
SR6 7XB

Drawing Title:
Proposed Elevations and Plan

Drawing No: 1580/PP/03	Contract No: WG1580AX
Scale: 1:100	Starting Date: 02 JUL 2019
Drawn: V.PODKOLZINA	Size: A3
	Revision: .
	Ref No: .

Fit the best Everest

EVEREST
CONSERVATORIES
EVEREST HOUSE
SOPERS ROAD
CUFFLEY
EN6 4SG

© Crown copyright. All rights reserved.
License numbers 010031673 and 100042205