Ⓐ Original hand made bricks

Ⓑ Slate tiles

Ⓒ Lead mop rolls

Ⓓ Lead dormers

Ⓔ Painted joinery/window frames

Ⓕ Cast iron gutters, painted finish

Ⓖ Clear glass

Ⓗ Privacy glass

Ⓙ Stone mullions

Ⓚ Painted soffits & fascias

The HG Building
Mercantile Road
Rainton Bridge
Houghton-le-Spring
DH4 5PH

T: 0191 584 9855
E: michael@hgdesignsolutions.com
W: hgdesignsolutions.com

Client: Michael Stephenson

Agent: David Cummings
david@greyareacreative.com
Grey Area Creative Ltd
3D Design and planning
Building Consultancy


Drawing Title: Proposed Front elevation
Toad Hall
Front Street East Boldon

Scale: 1 : 50


Date: 10/09/2019

Drawn By: Michael Stephenson

Drawing No. **05 rev A**

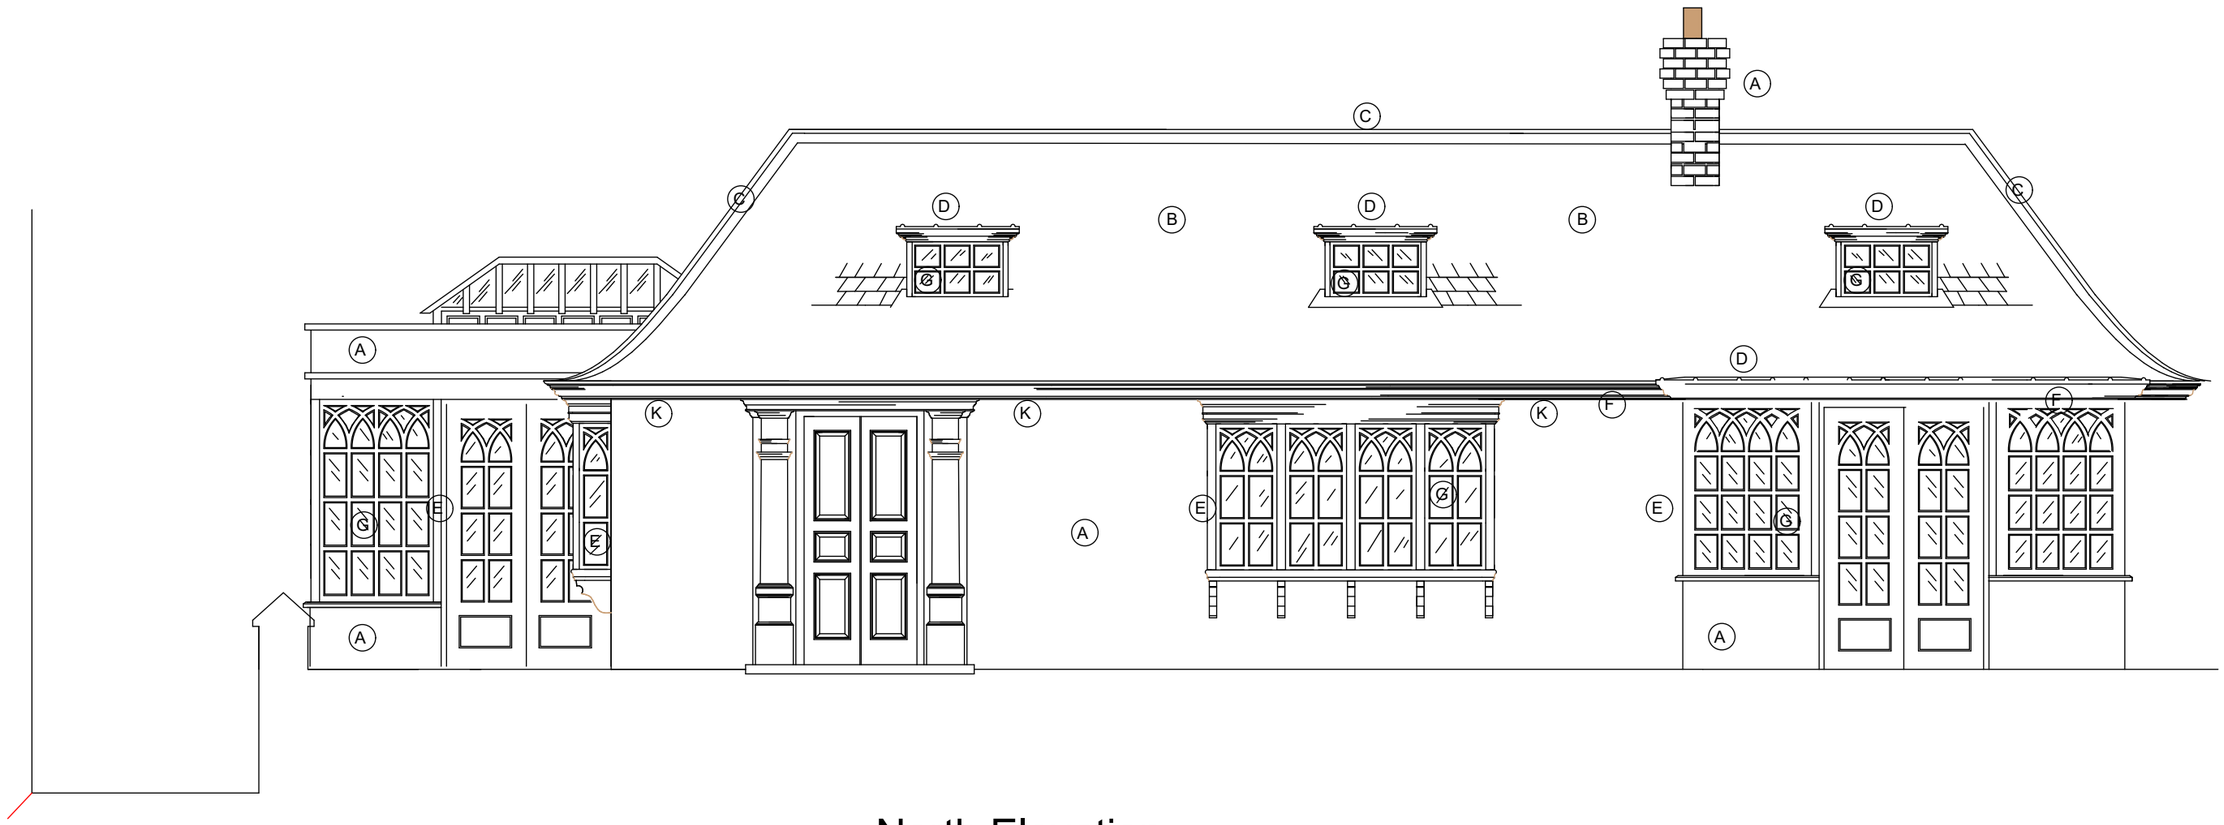

North Elevation

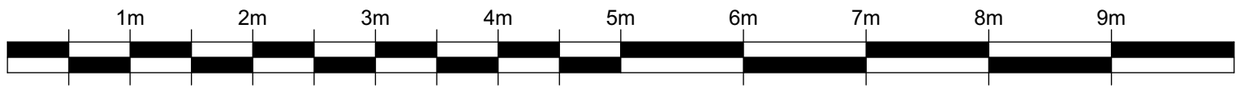

This drawing is the sole copyright of HGF Ltd and must not be used or reproduced in full or part without express written authority. All details are subject to a final site survey.