

REV A - 11.12.19
01) DRIVEWAY BOUNDARY AMENDED

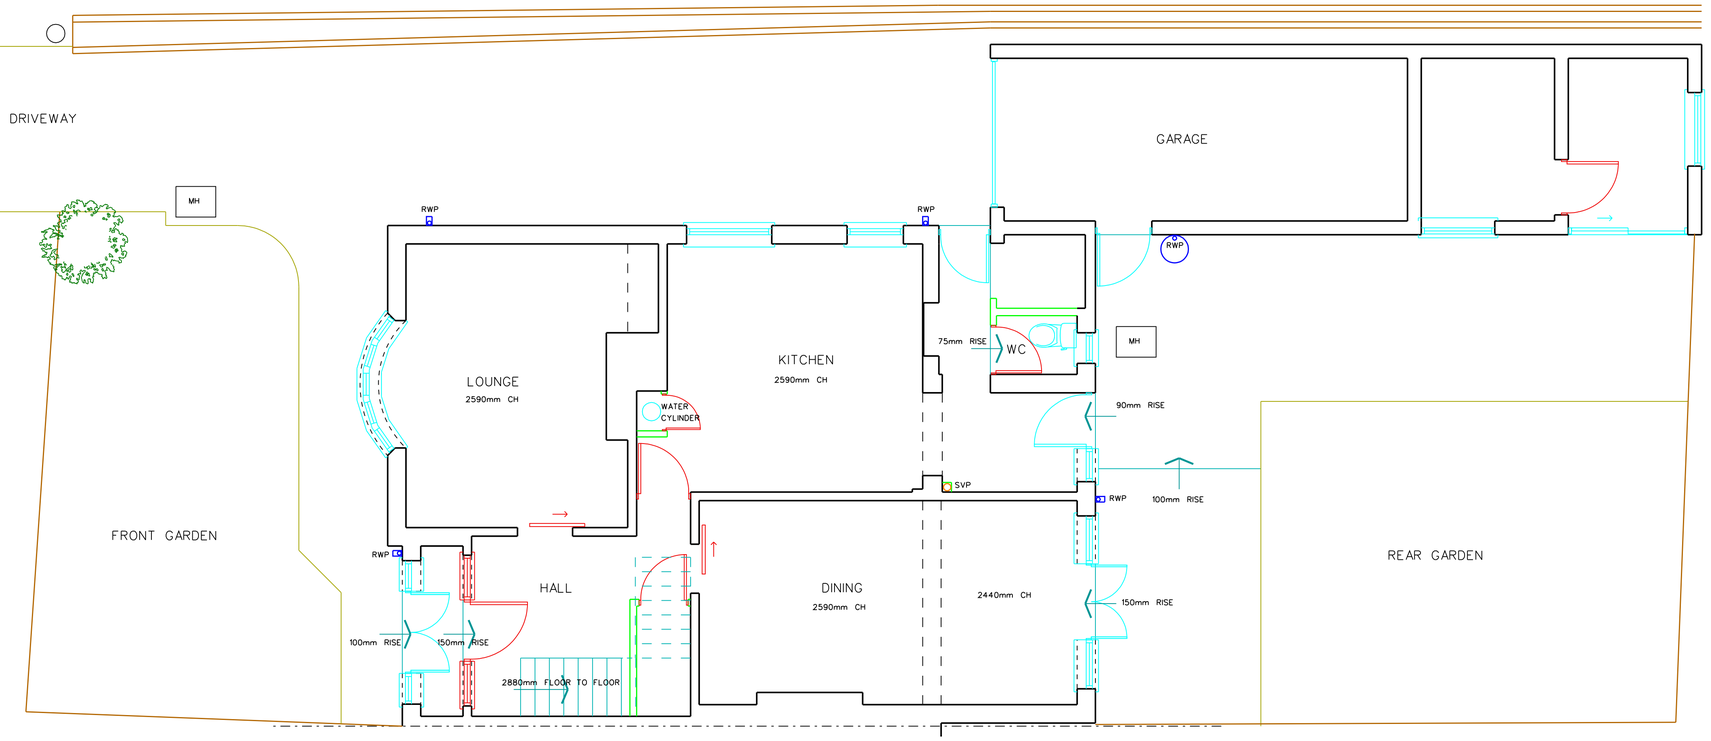

EXISTING GROUND FLOOR

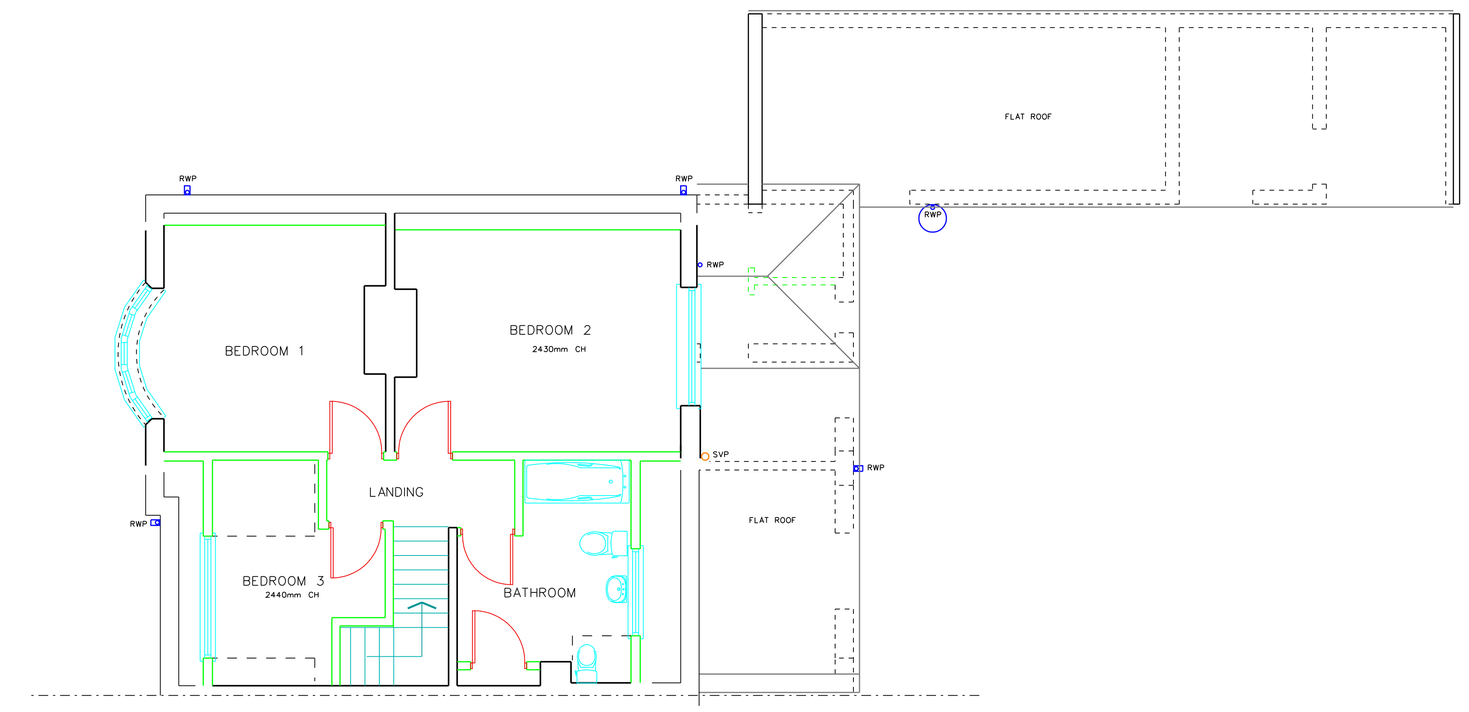

EXISTING FIRST FLOOR

A

NORTH

STAGE: PLANNING

PROJECT

ALTERATIONS & EXTENSION TO 32, SUNNISIDE LANE, CLEADON, SR6 7XB.

DRAWING

EXISTING FLOOR PLANS

PROJECT NO.	DRAWING NO.	REVISION
SUNNISIDE LANE	C-01	A
DATE	SCALES	DRAWN BY
SEPT '19	1:50@A1	DJB