

REV A - 11.12.19
01) FAMILY ROOM DEPTH REDUCED TO MATCH EXISTING DEPTH
02) BALCONY REPLACED WITH A LANTERN
03) FIRST FLOOR EXTENSION DEPTH REDUCED BY 1125mm
04) EXTENSION LOWER CEILING REPLACED WITH ROOFLIGHTS
05) EXTENSION DRESSING ROOM WINDOW MADE CORNERED

EXISTING SITE PLAN

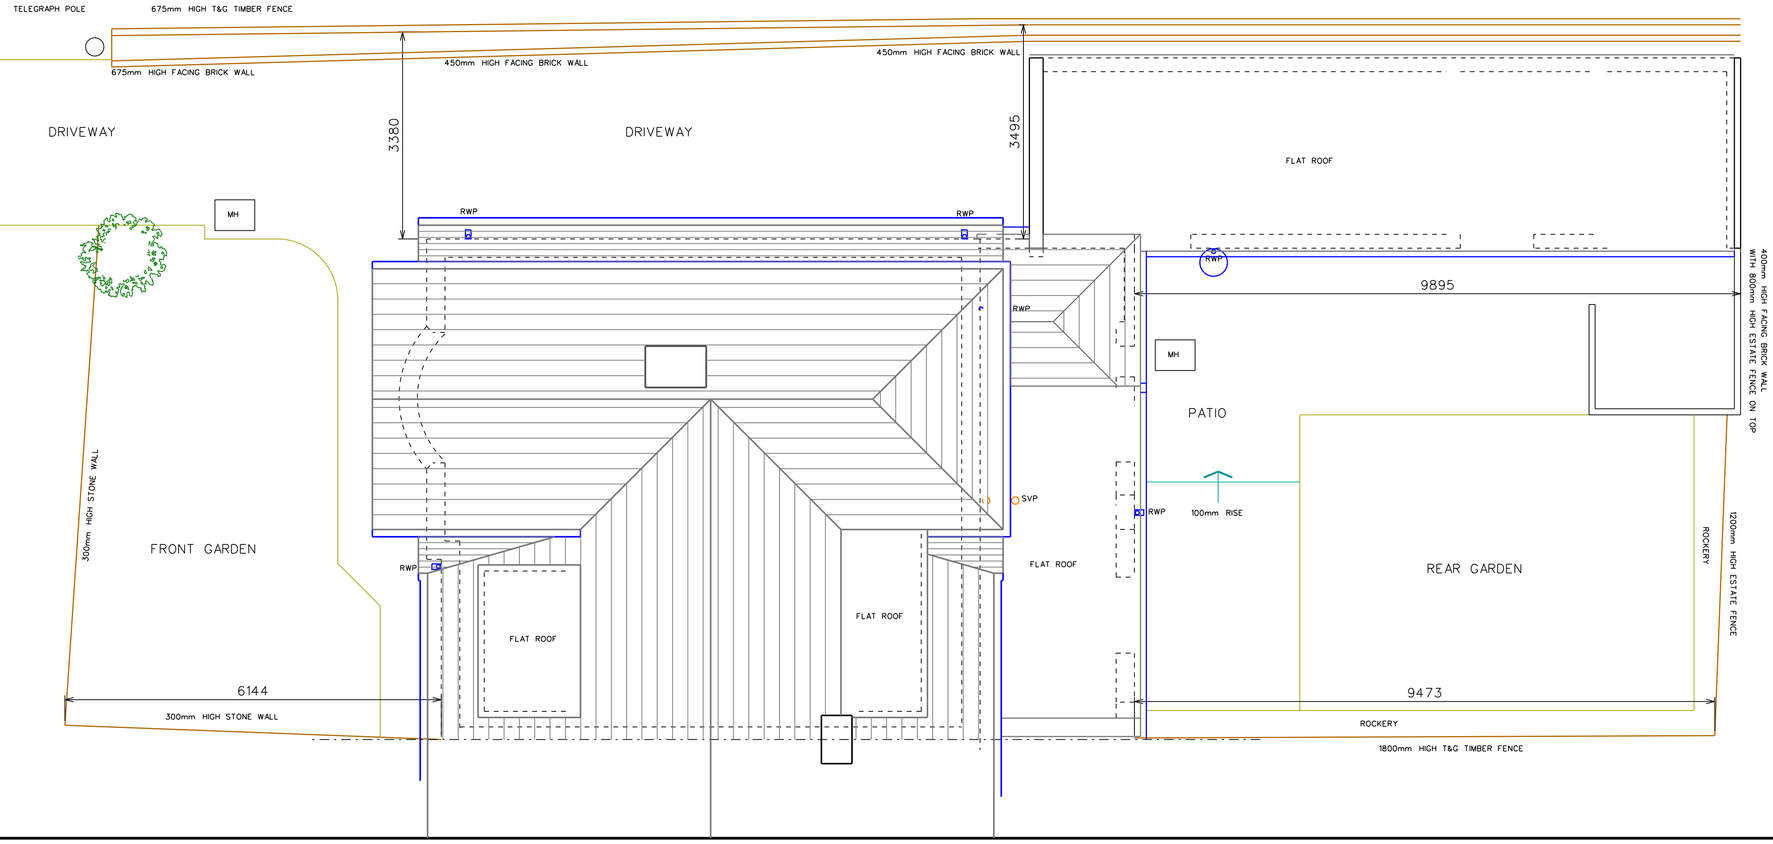

PROPOSED SITE PLAN

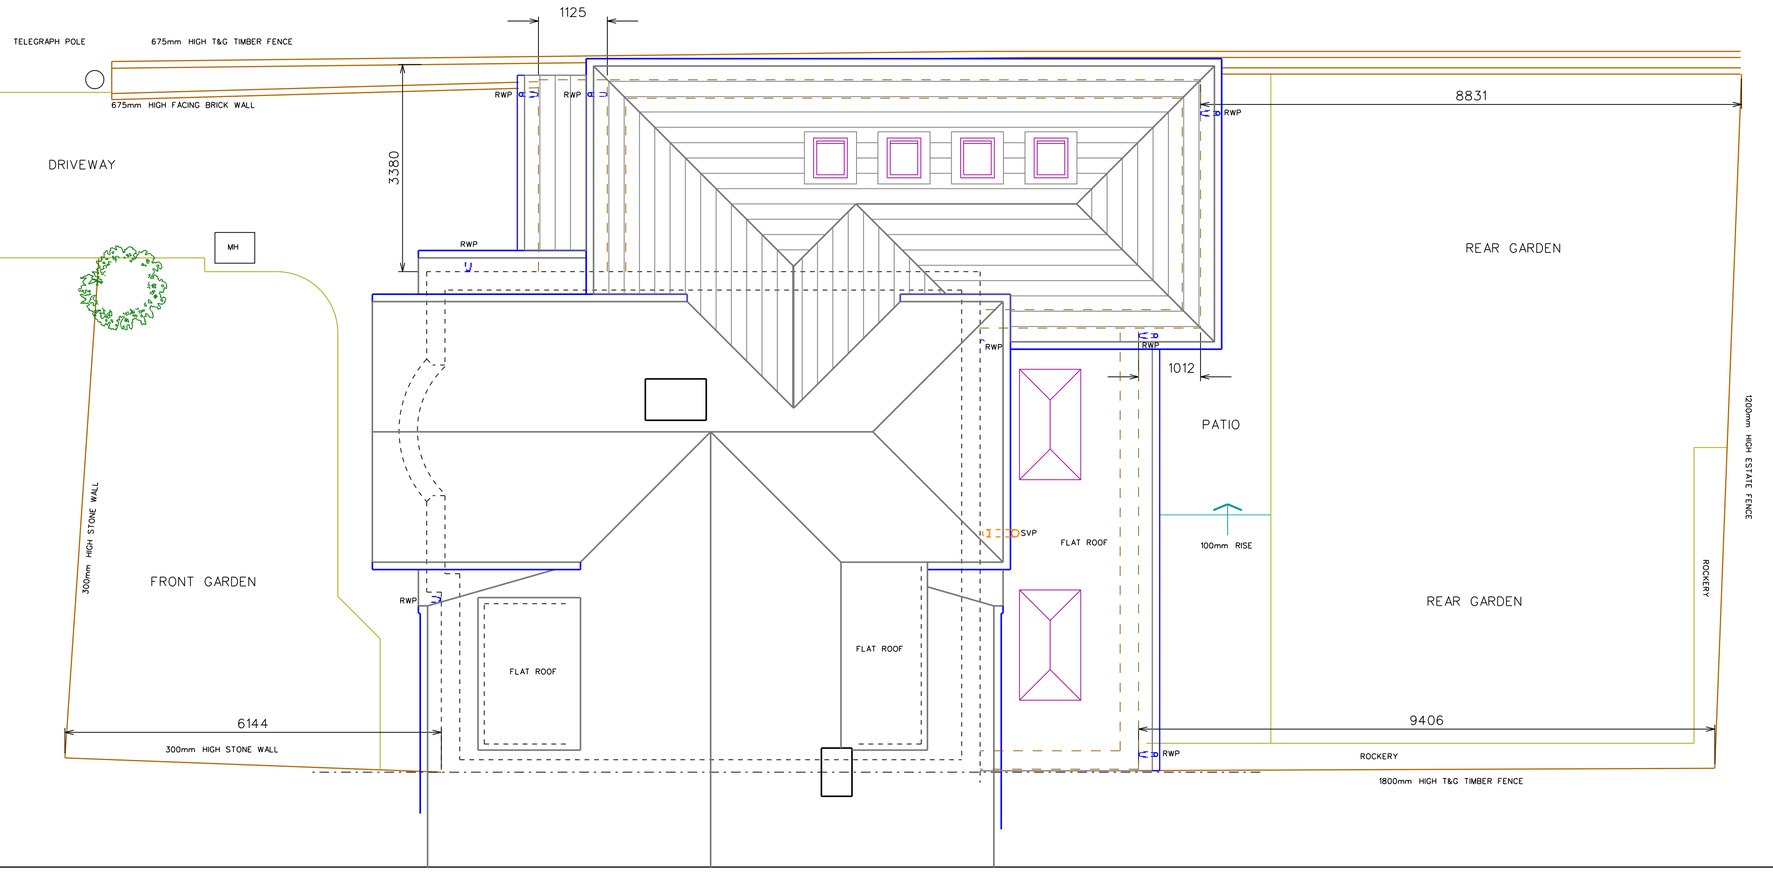

A

NORTH

STAGE: PLANNING

PROJECT

ALTERATIONS & EXTENSION TO
32, SUNNISIDE LANE,
CLEADON, SR6 7XB.

DRAWING

EXISTING & PROPOSED SITE PLANS

PROJECT NO.	DRAWING NO.	REVISION
SUNNISIDE LANE	C-05	A
DATE	SCALES	DRAWN BY
NOV '19	1:50@A1	DJB