

REV A - 25.09.19
01) WC RELOCATED
02) NEW STAIRS NARROWED BY 50mm & LOBBY ADDED
03) KITCHEN LAYOUT AMENDED
04) 2no FOLDING DOOR OPENINGS REPLACED WITH 1no SLIDING DOOR
05) LENGTH OF EXTENSION INCREASED BY 1575mm ADDING BED 2 SITTING ROOM
06) BALCONY RELOCATED WITH 1no LANTERN OMITTED

REV B - 11.12.19
01) FAMILY ROOM DEPTH REDUCED TO MATCH EXISTING DEPTH
02) BALCONY REPLACED WITH A LANTERN
03) FIRST FLOOR EXTENSION DEPTH REDUCED BY 1125mm
04) EXTENSION LOWER CEILING REPLACED WITH ROOFLIGHTS
05) EXTENSION DRESSING ROOM WINDOW MADE CORNERED

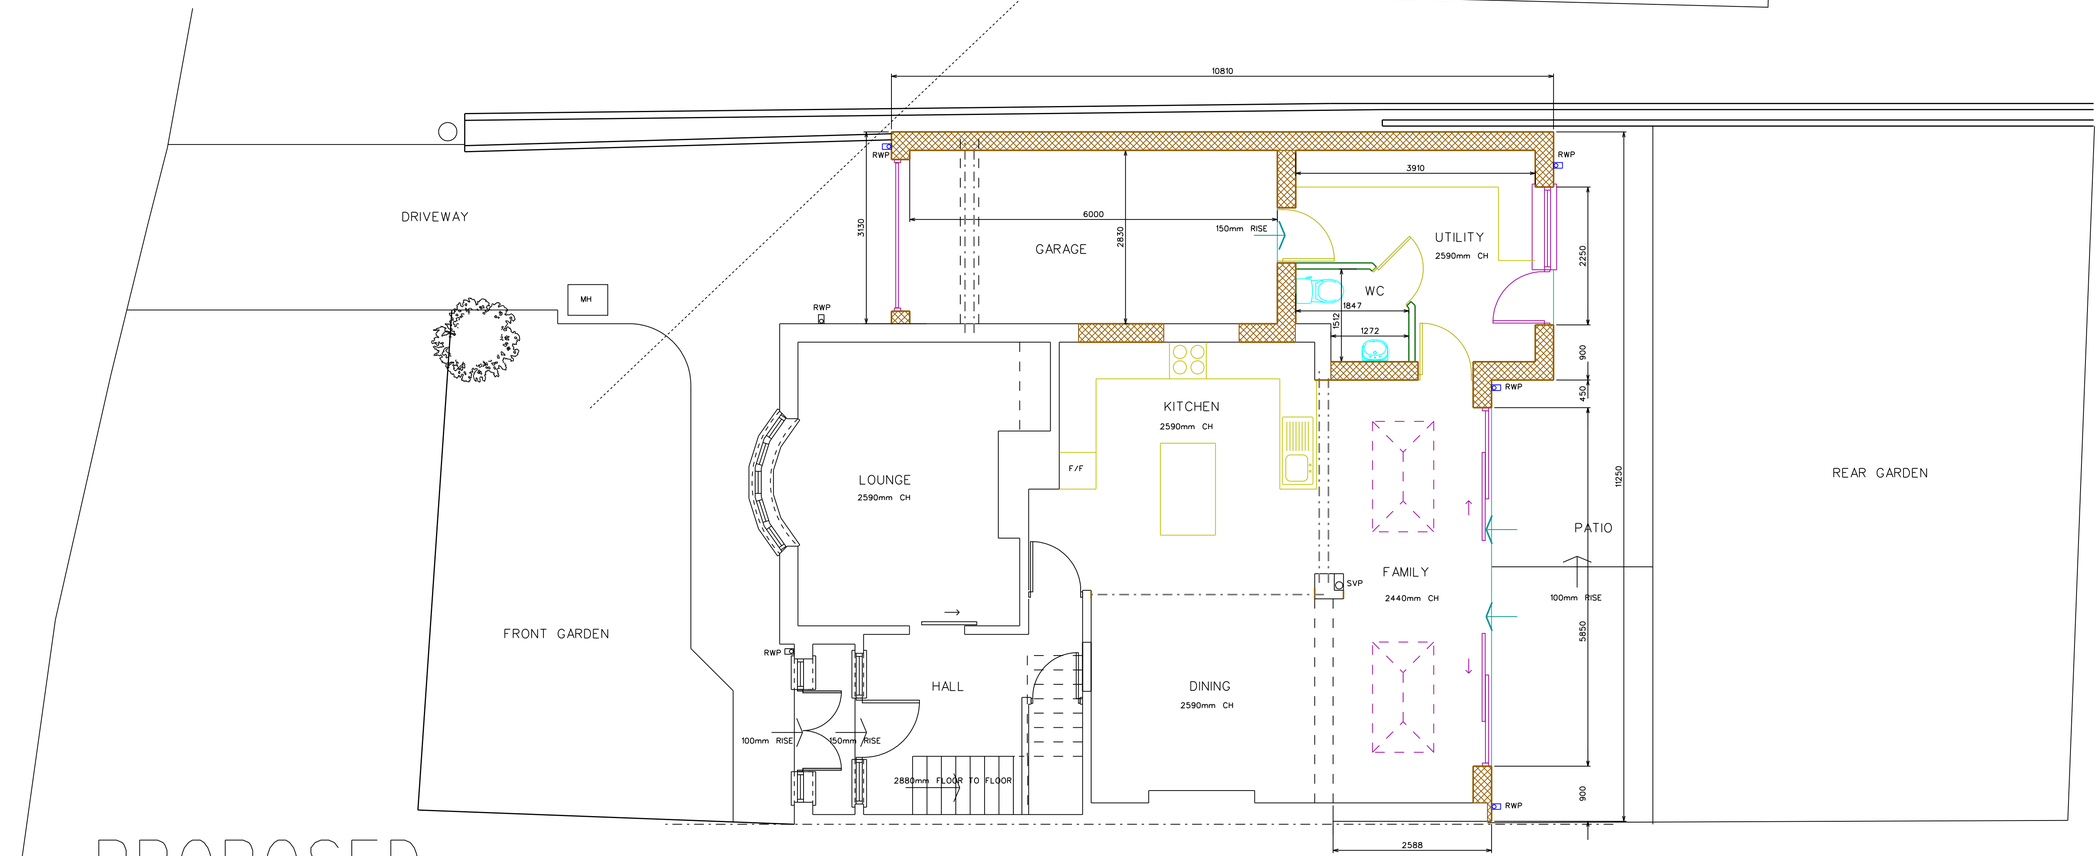

PROPOSED GROUND FLOOR

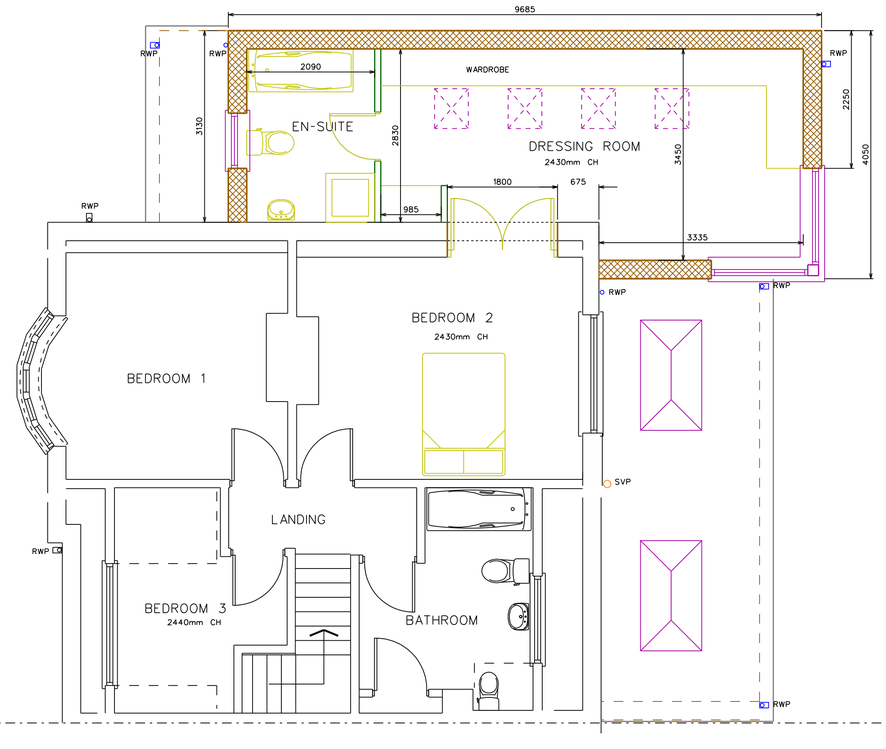

PROPOSED FIRST FLOOR

B

NORTH

STAGE: PLANNING

PROJECT

ALTERATIONS & EXTENSION TO 32, SUNNISIDE LANE, CLEADON, SR6 7XB.

DRAWING

PROPOSED FLOOR PLANS

PROJECT NO.	DRAWING NO.	REVISION
SUNNISIDE LANE	C-03	B
DATE	SCALES	DRAWN BY
SEPT '19	1:50@A1	DJB