

EXISTING SITE PLAN

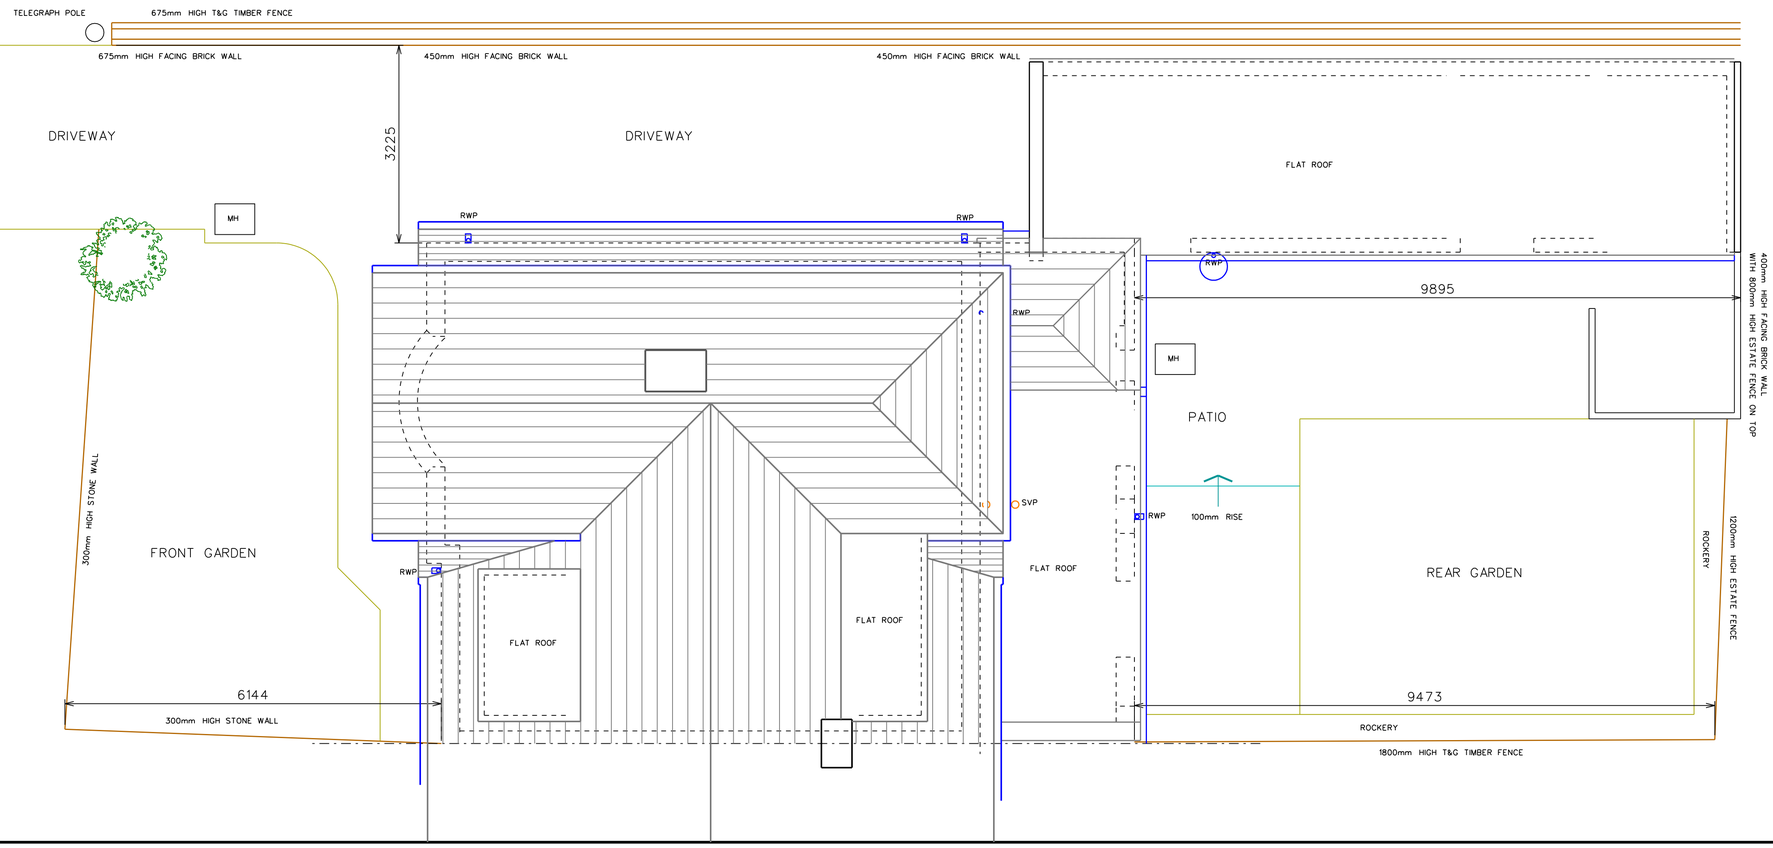

PROPOSED SITE PLAN

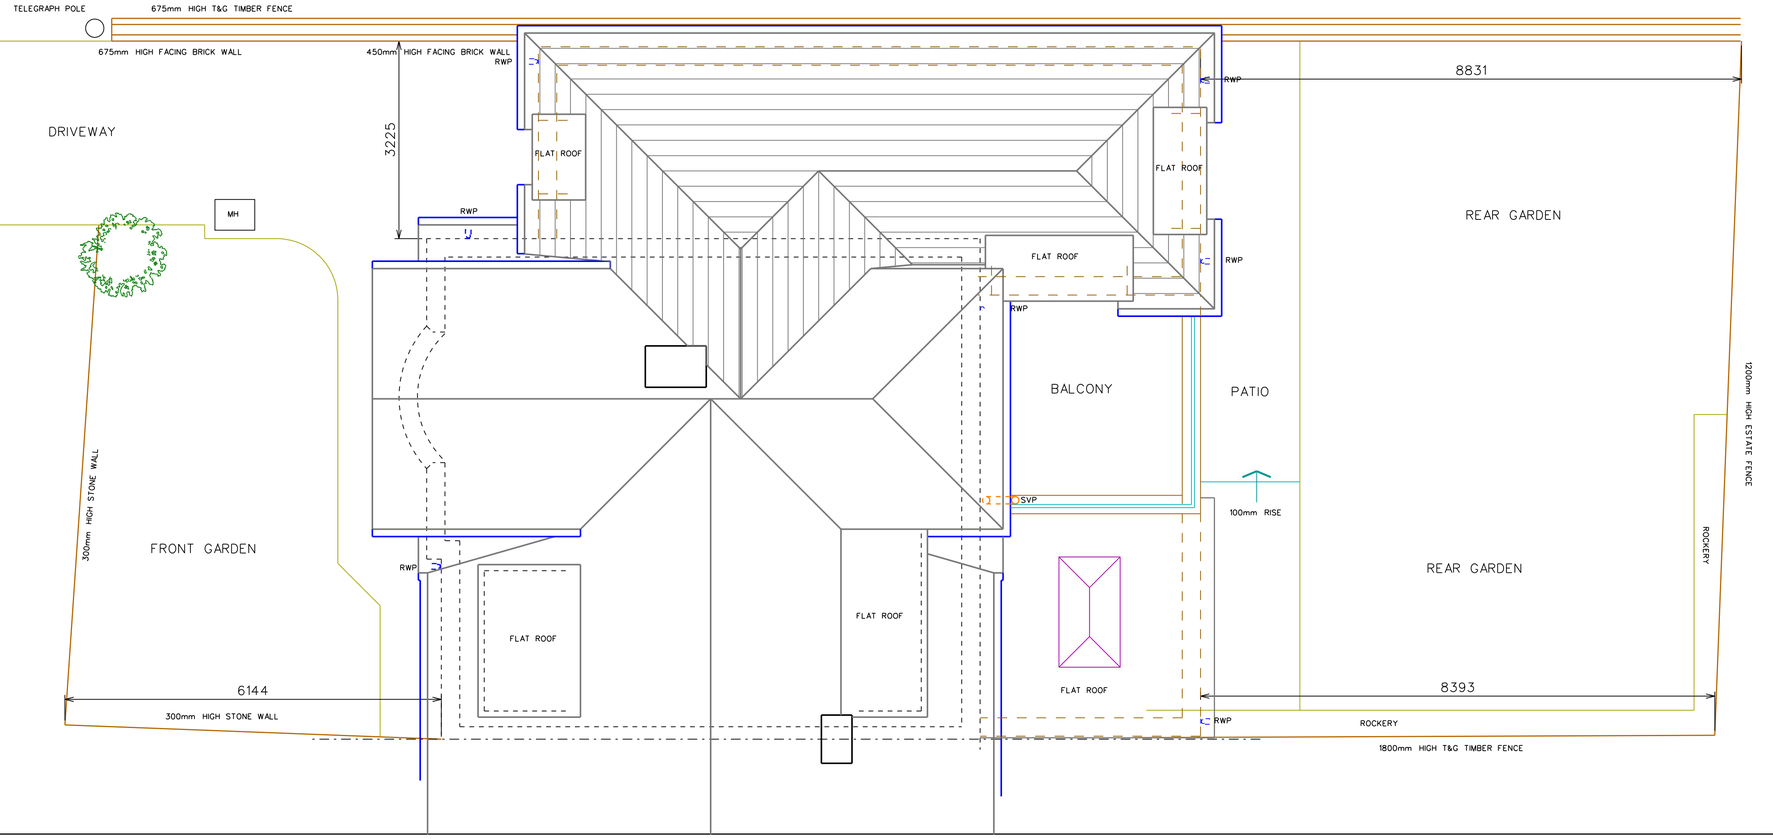

NORTH

STAGE: PLANNING

PROJECT

ALTERATIONS & EXTENSION TO
32, SUNNISIDE LANE,
CLEADON, SR6 7XB.

DRAWING

EXISTING & PROPOSED SITE PLANS

PROJECT NO.	DRAWING NO.	REVISION
SUNNISIDE LANE	C-05	
DATE	**SCALES**	**DRAWN BY**
NOV '19	1:50@A1	DJB