

REV A - 25.09.19
01) WC RELOCATED
02) NEW STAIRS NARROWED BY 50mm & LOBBY ADDED
03) KITCHEN LAYOUT AMENDED
04) 2no FOLDING DOOR OPENINGS REPLACED WITH 1no SLIDING DOOR
05) LENGTH OF EXTENSION INCREASED BY 1575mm ADDING BED 2 SITTING ROOM
06) BALCONY RELOCATED WITH 1no LANTERN OMITTED

PROPOSED GROUND FLOOR

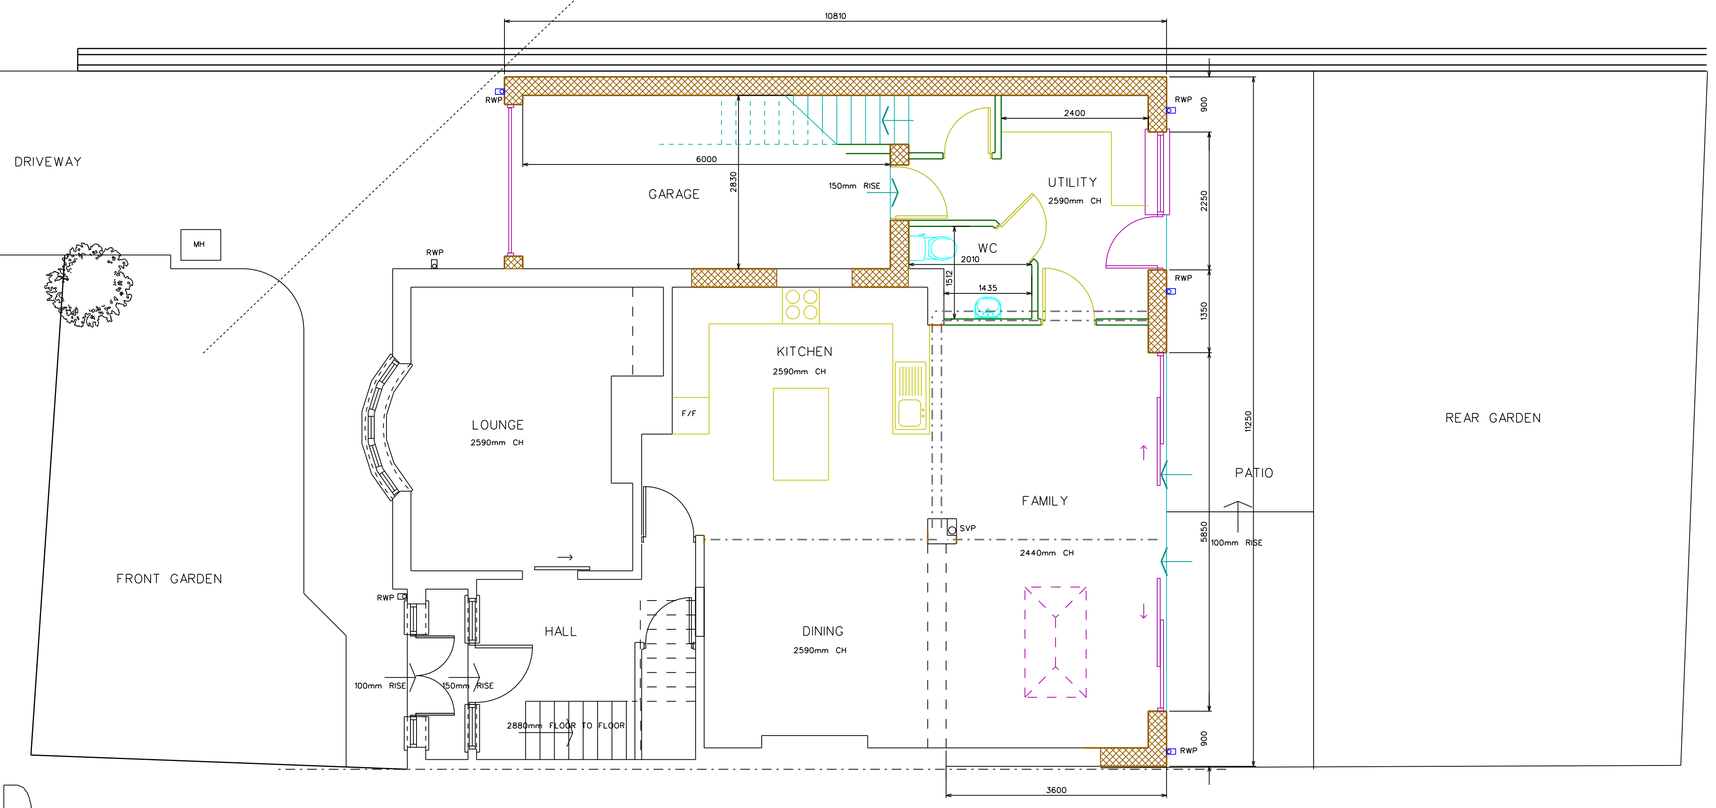

PROPOSED FIRST FLOOR

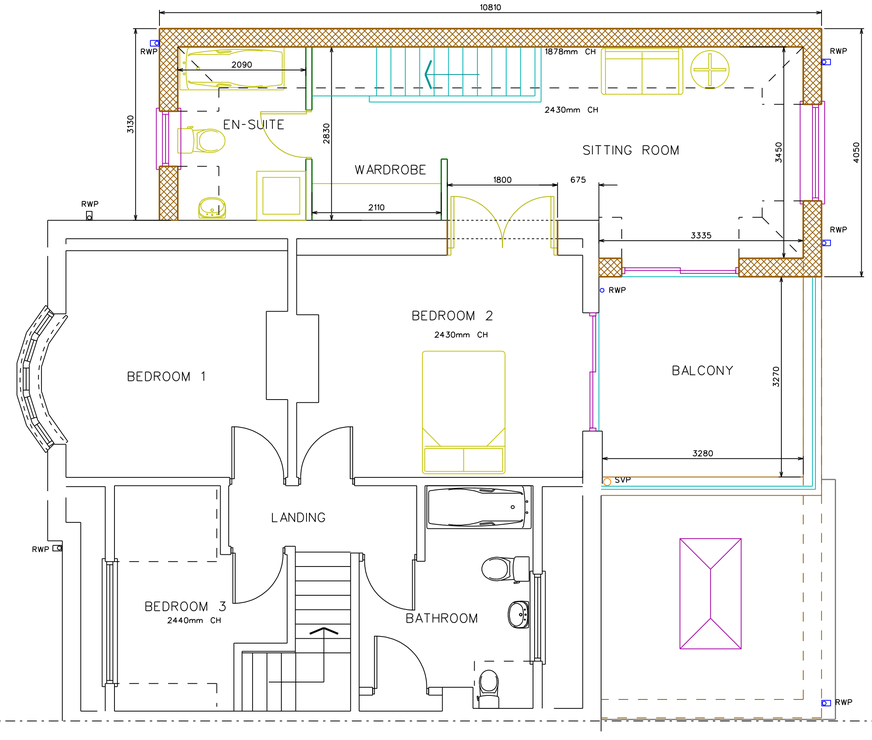

NORTH

STAGE:	PLANNING
PROJECT	ALTERATIONS & EXTENSION TO 32, SUNNISIDE LANE, CLEADON, SR6 7XB.
DRAWING	PROPOSED FLOOR PLANS

PROJECT NO.	DRAWING NO.	REVISION
SUNNISIDE LANE	C-03	A
DATE	SCALES	DRAWN BY
SEPT '19	1:50@A1	DJB