



Ground Floor Plan

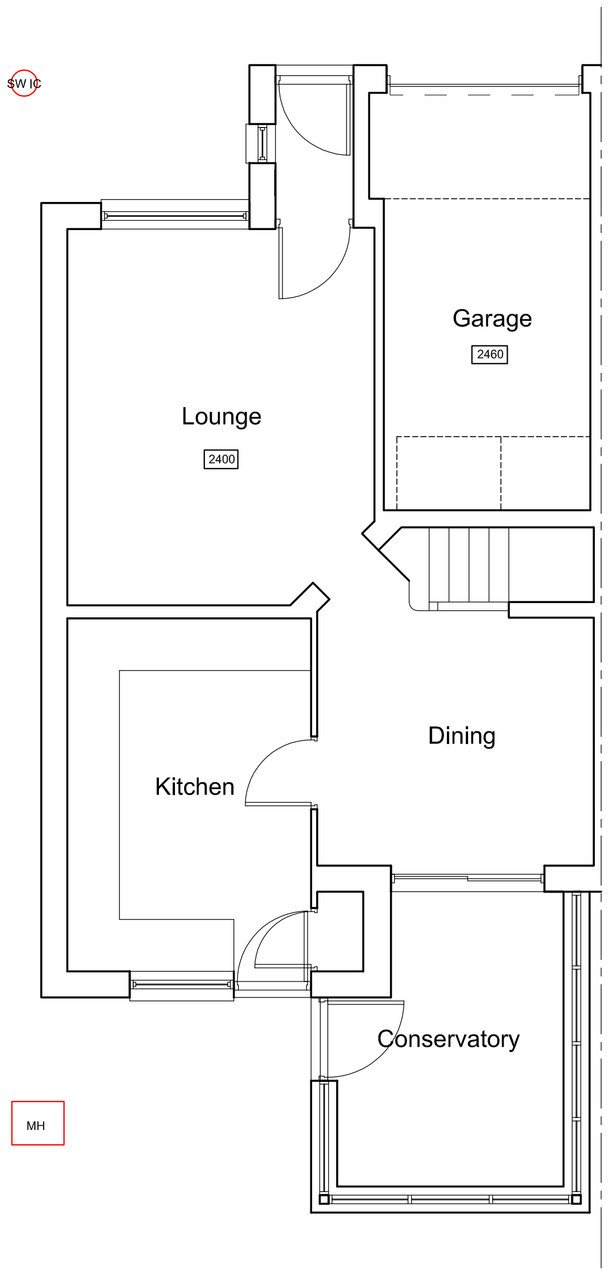


Roof Plan

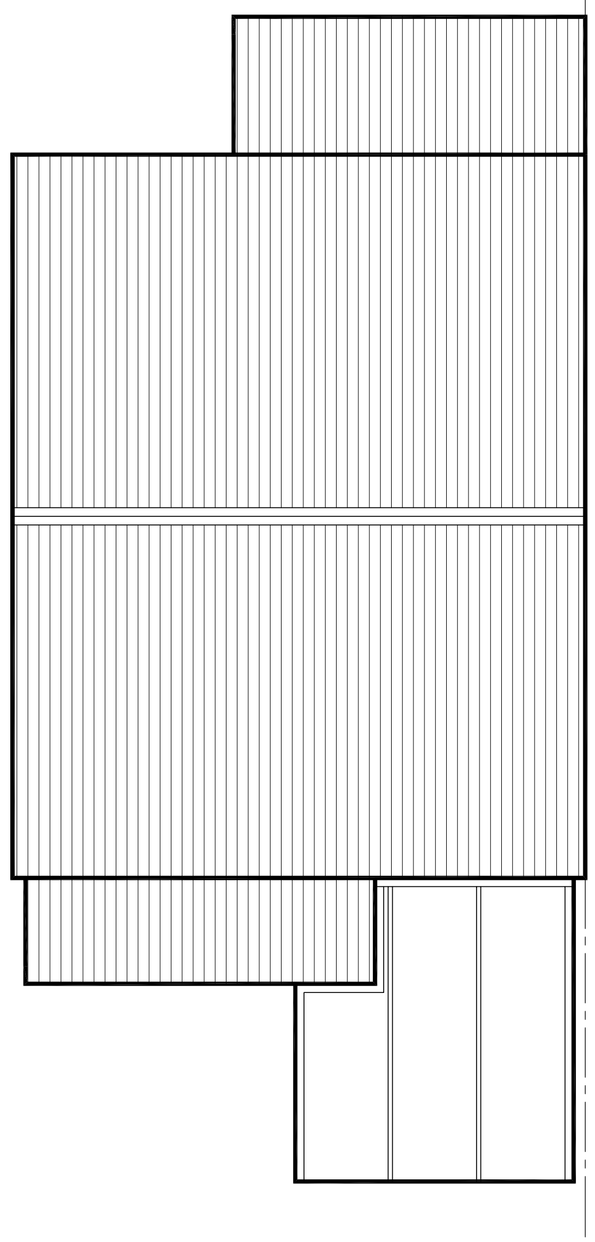

Rear Elevation



Front Elevation

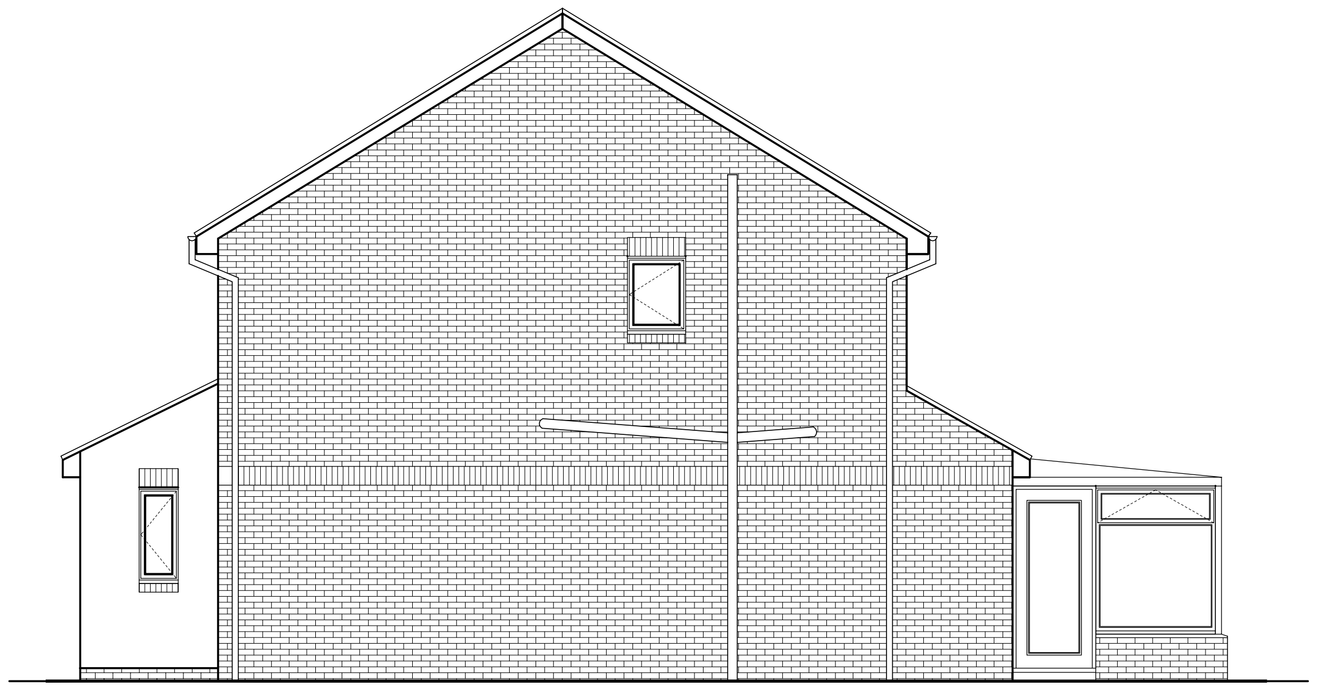

Side Elevation

Title:
Existing Plans & Elevations

Project & Client:
Proposed Alterations
195 Beaconside
South Shields

No.
19-43-01A

REVISIONS

Scale: 1:50

Date: Sep '19

Drawn by:

RICHARDSON
SURVEYING
ARCHITECTURE

17 Aynsley Terrace, Consett, Co. Durham, DH8 5NF

E: info@rsa-ltd.co.uk W: www.rsa-ltd.co.uk T: 01207 581318