




Existing Site Plan

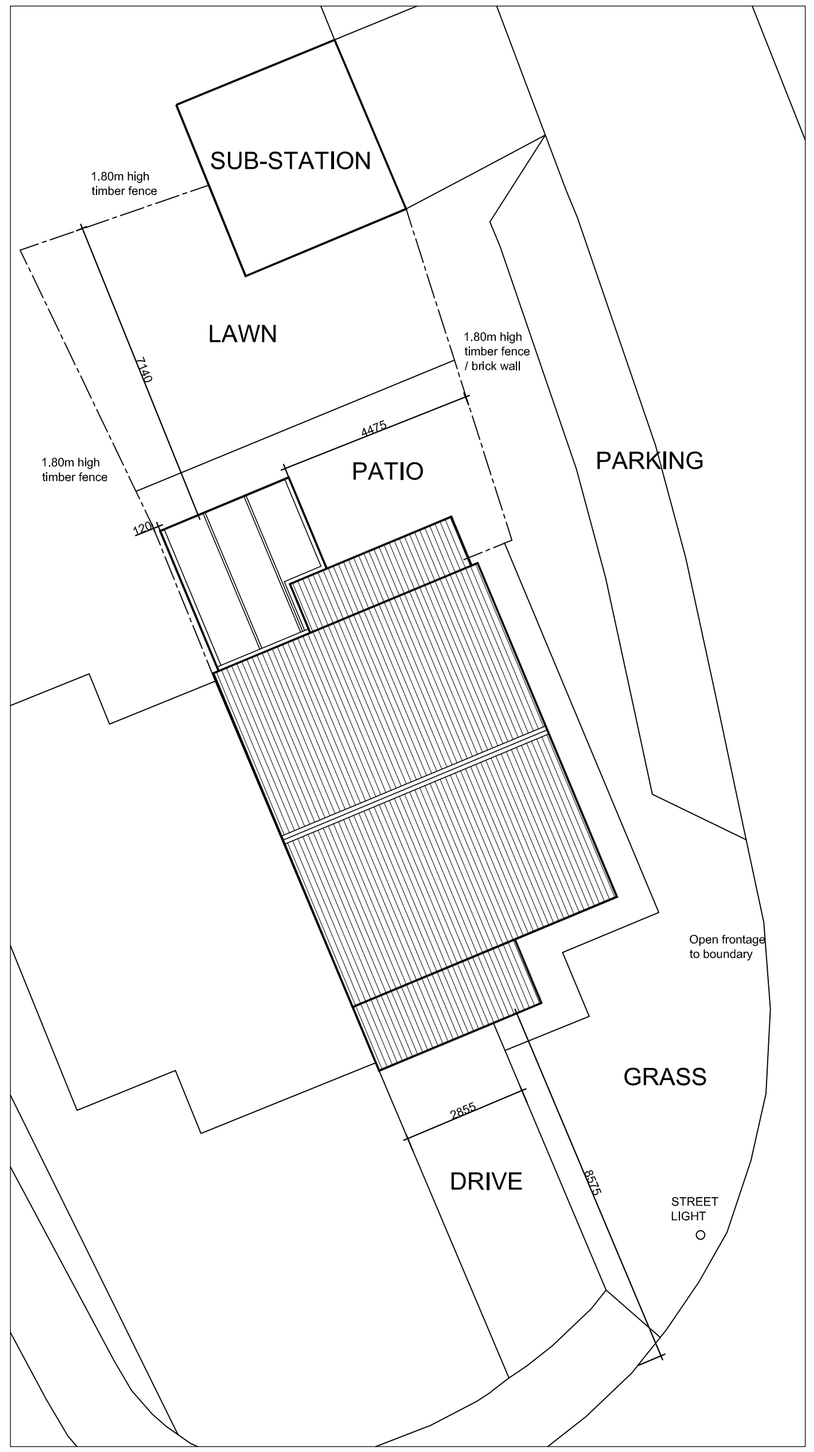

Proposed Site Plan

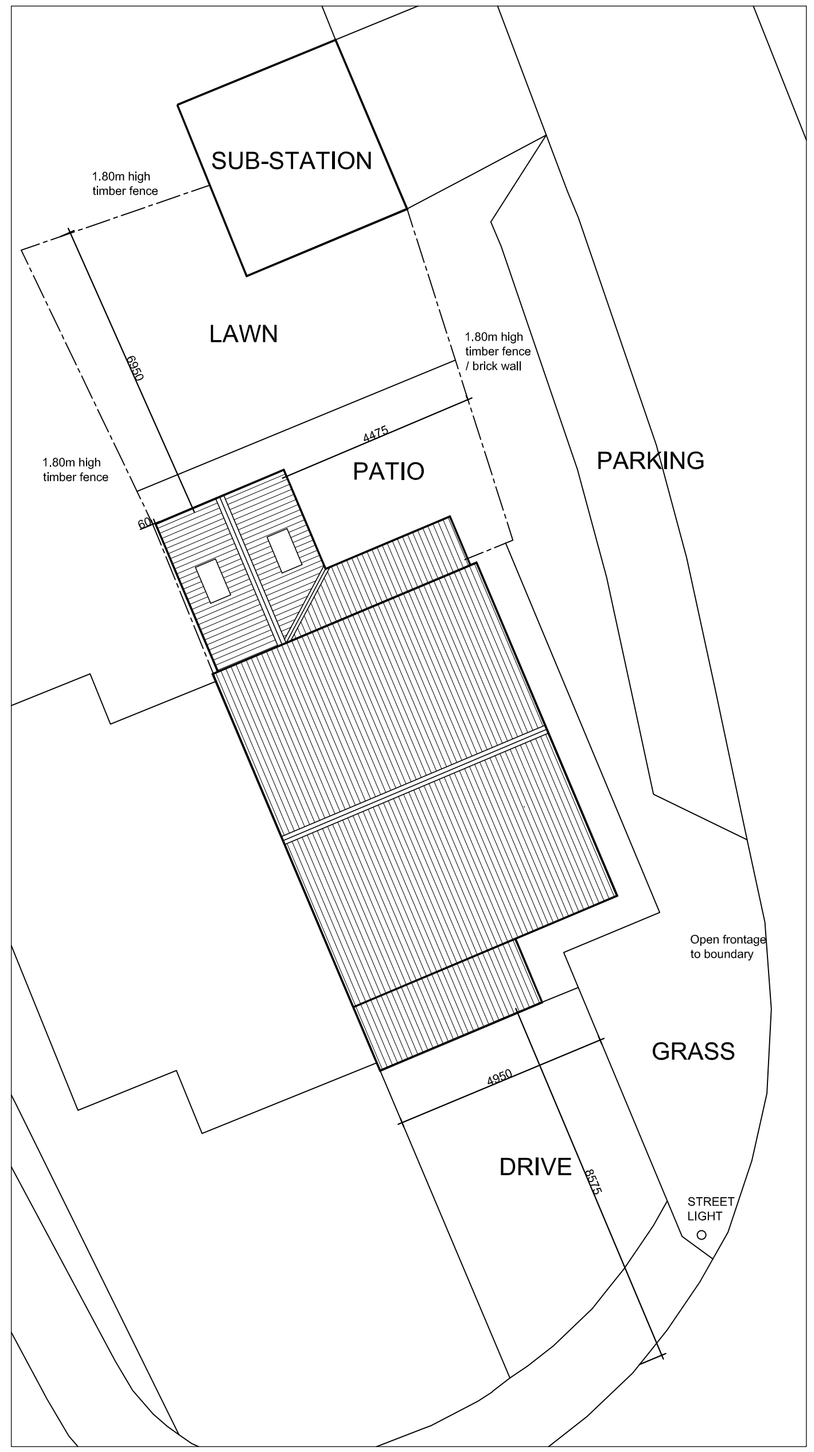

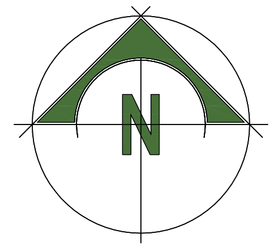

Location Plan Scale 1 : 1250

Title:
Site & Location Plans

Project & Client:
Proposed Alterations
195 Beaconside
South Shields

No.
19-43-03A

REVISIONS

Scale: 1:100

Date: Sep '19

Drawn by:

RICHARDSON
SURVEYING
ARCHITECTURE
17 Aynsley Terrace, Consett, Co. Durham, DH8 5NF
E: info@rsa-ltd.co.uk W: www.rsa-ltd.co.uk T: 01207 581318