

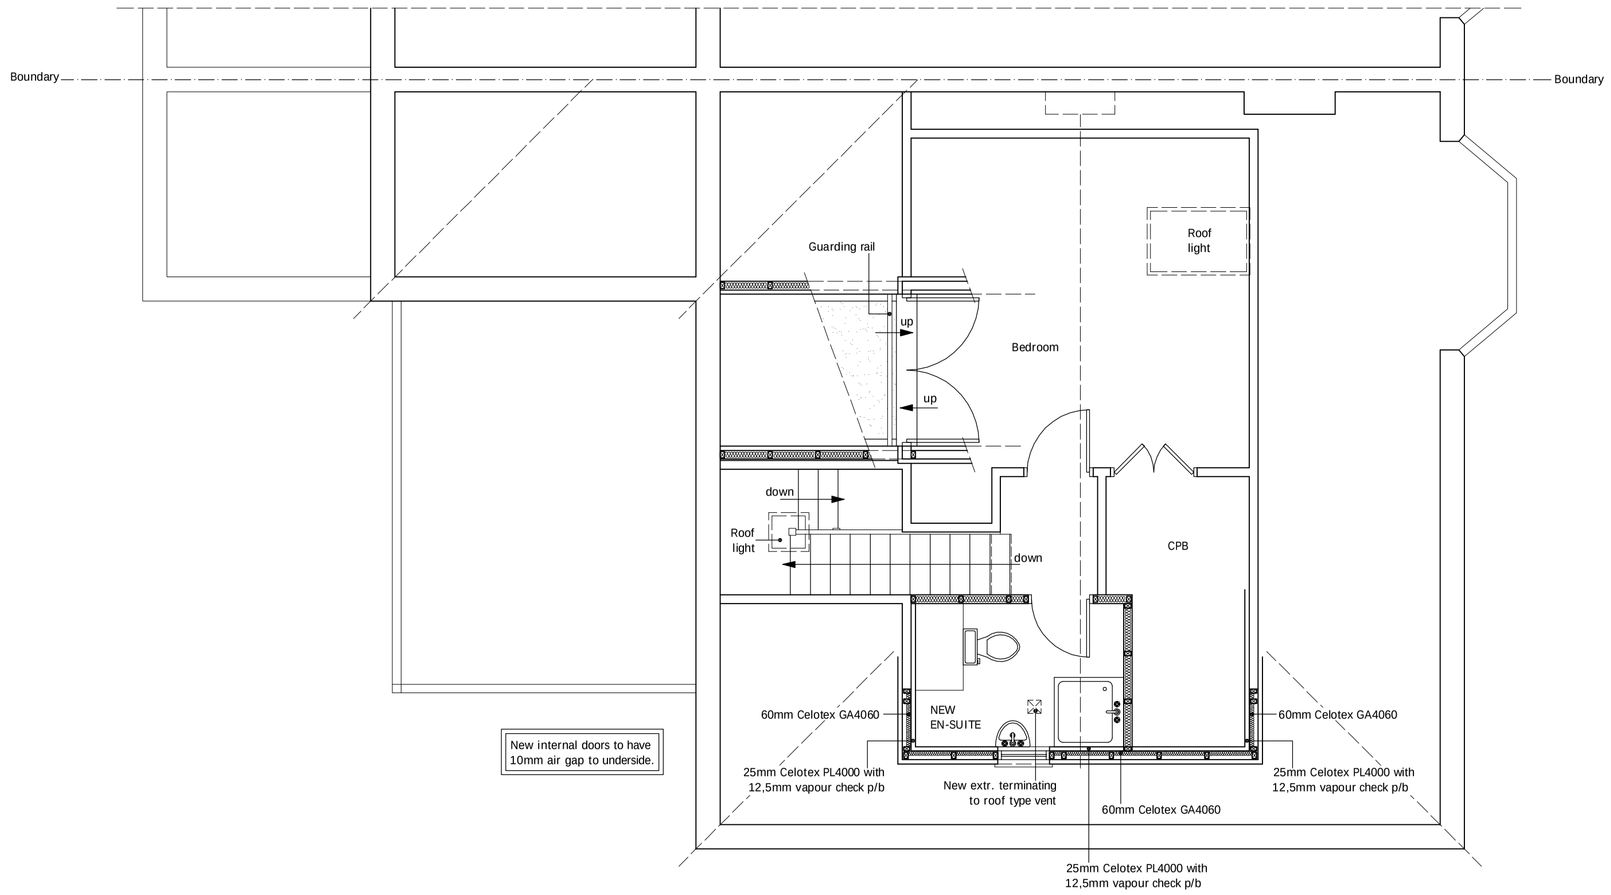


PROPOSED ATTIC FLOOR PLAN
scale 1:50

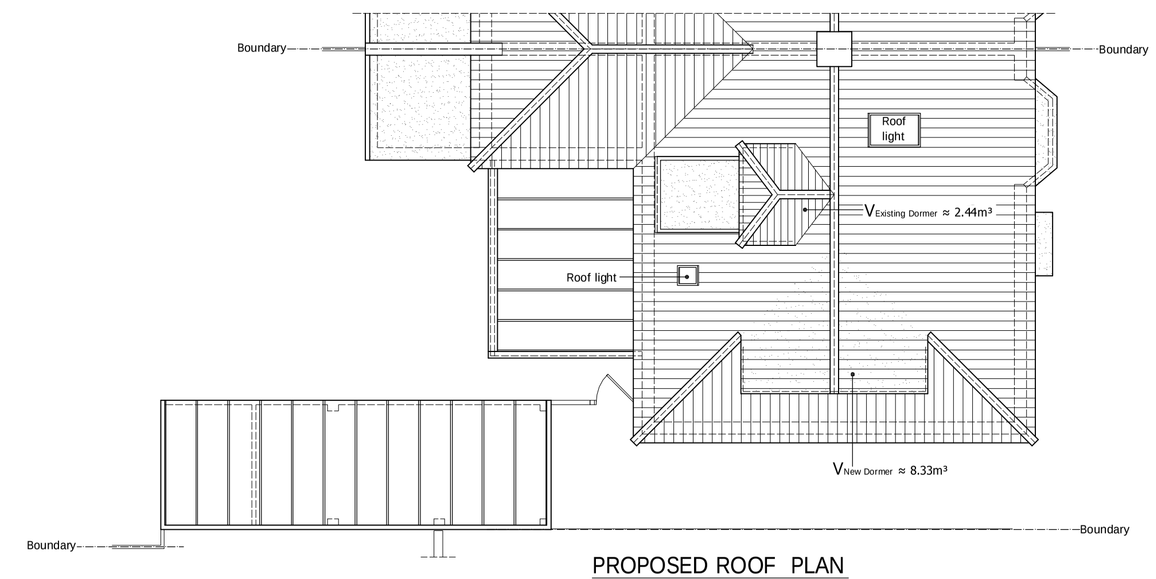

PROPOSED ROOF PLAN
scale 1:100

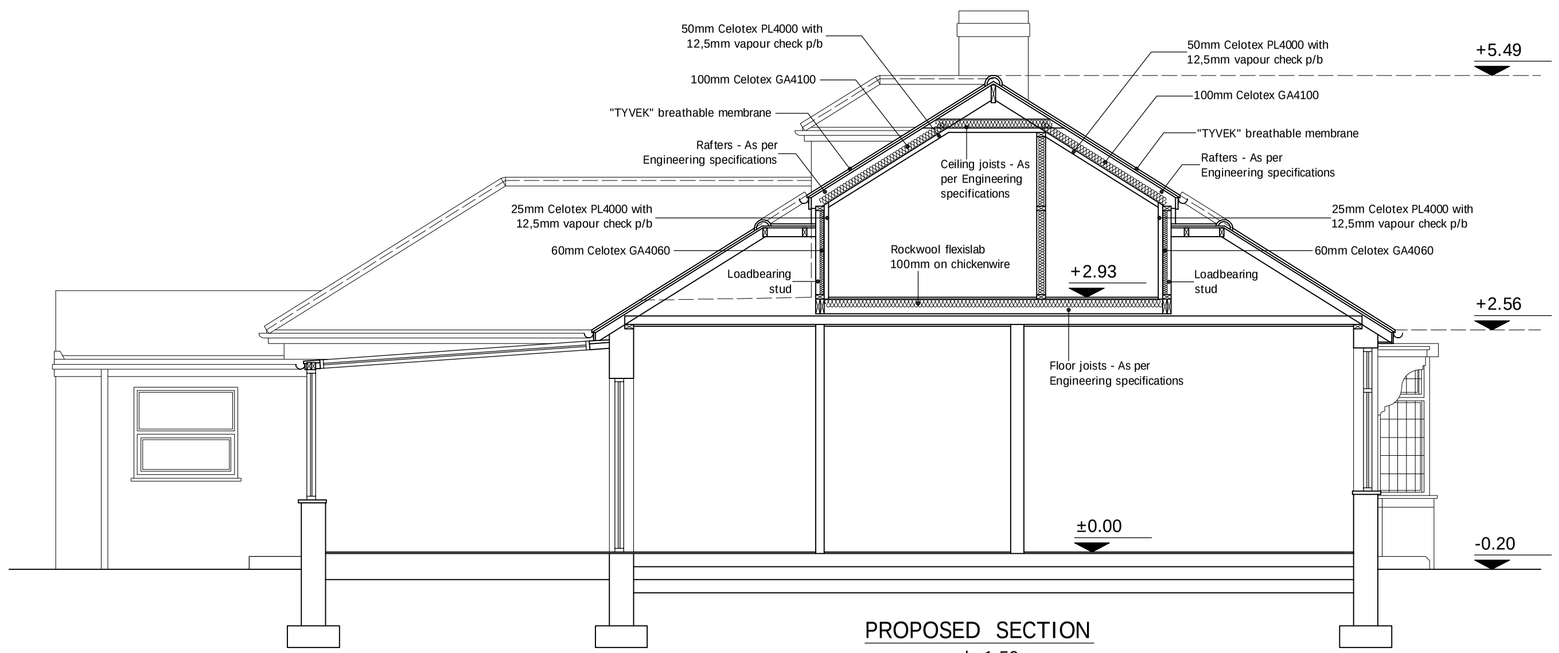

PROPOSED SECTION
scale 1:50

0 1 2 3 4 5 6 7 8 9 5m 1:50
0 1 2 3 4 5 6 7 8 9 10m 1:100

drawnplans.co.uk

Project:
New Dormer Window to Side of Existing Habitable Loft Space.

For:
Marie Graham
58 Lisle Road
South Shields
Tyne And Wear
NE34 6DH

Scale:	Dwg. no:	Ref. no
As Shown	Sheet 3	A0C
Drawn by:	Date Drawn:	
I.M.	31-October-2019	

For Drawings Tel: 0800 7836790

E-mail :- drawnplansco@aol.com