

PROPOSED GROUND FLOOR 1:50

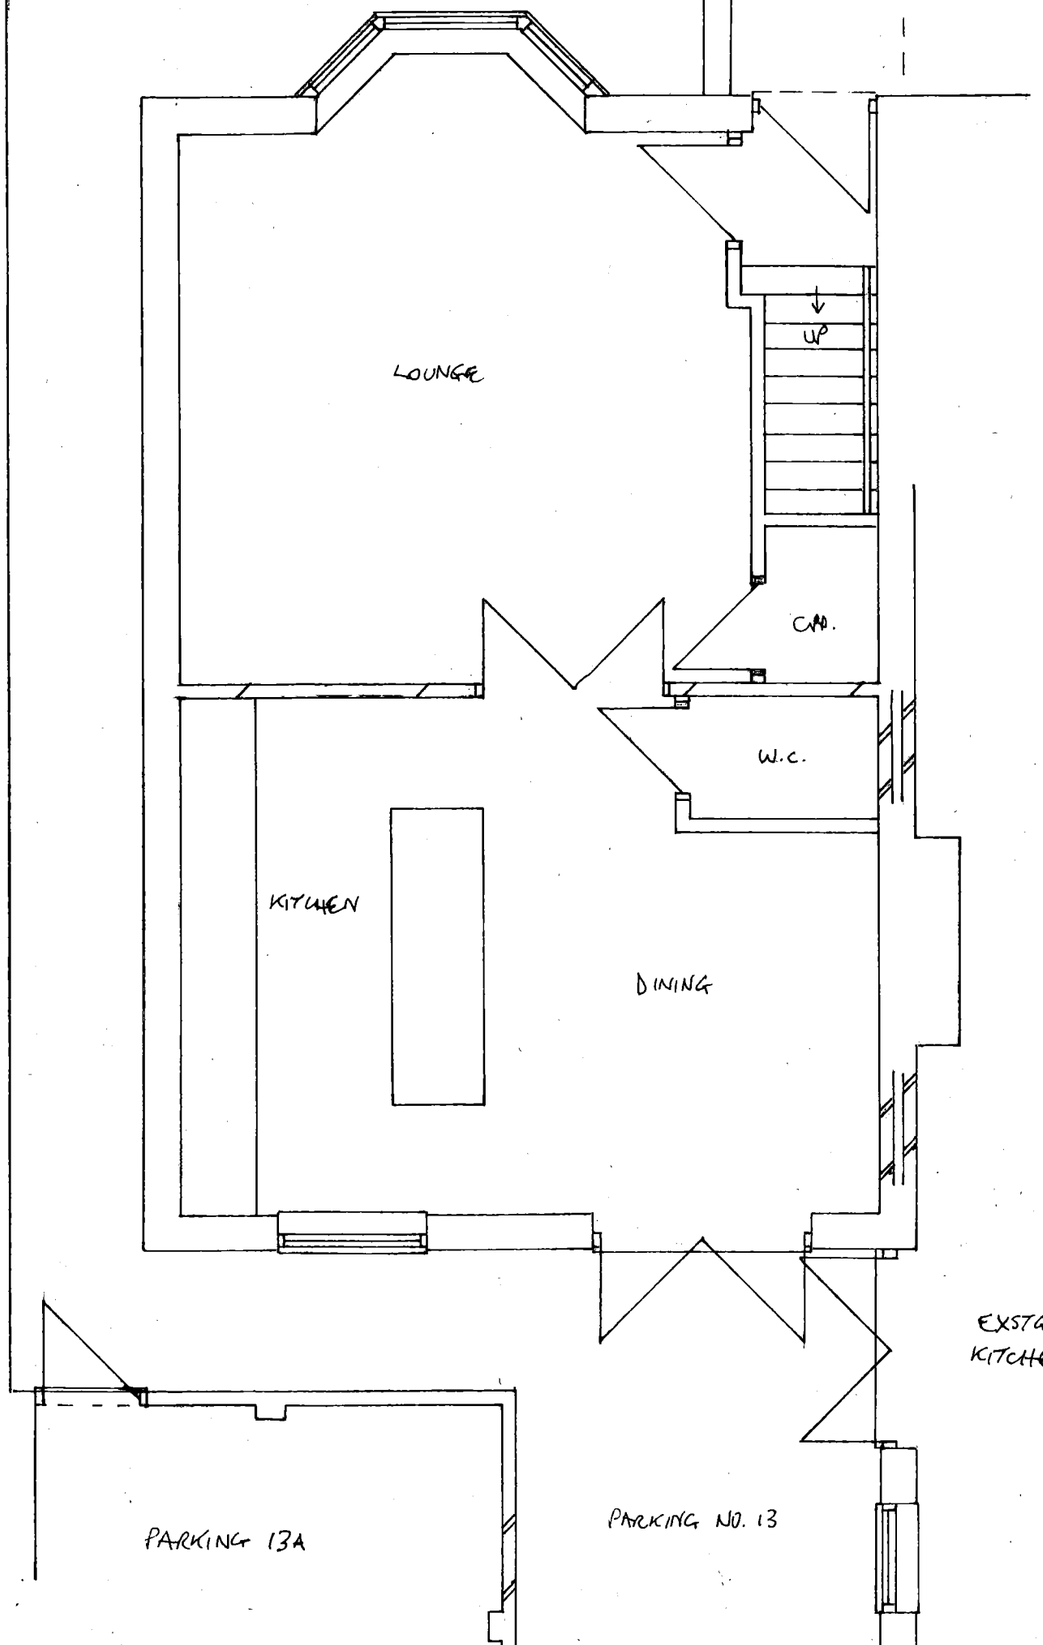

PROPOSED FIRST FLOOR PLAN 1:50

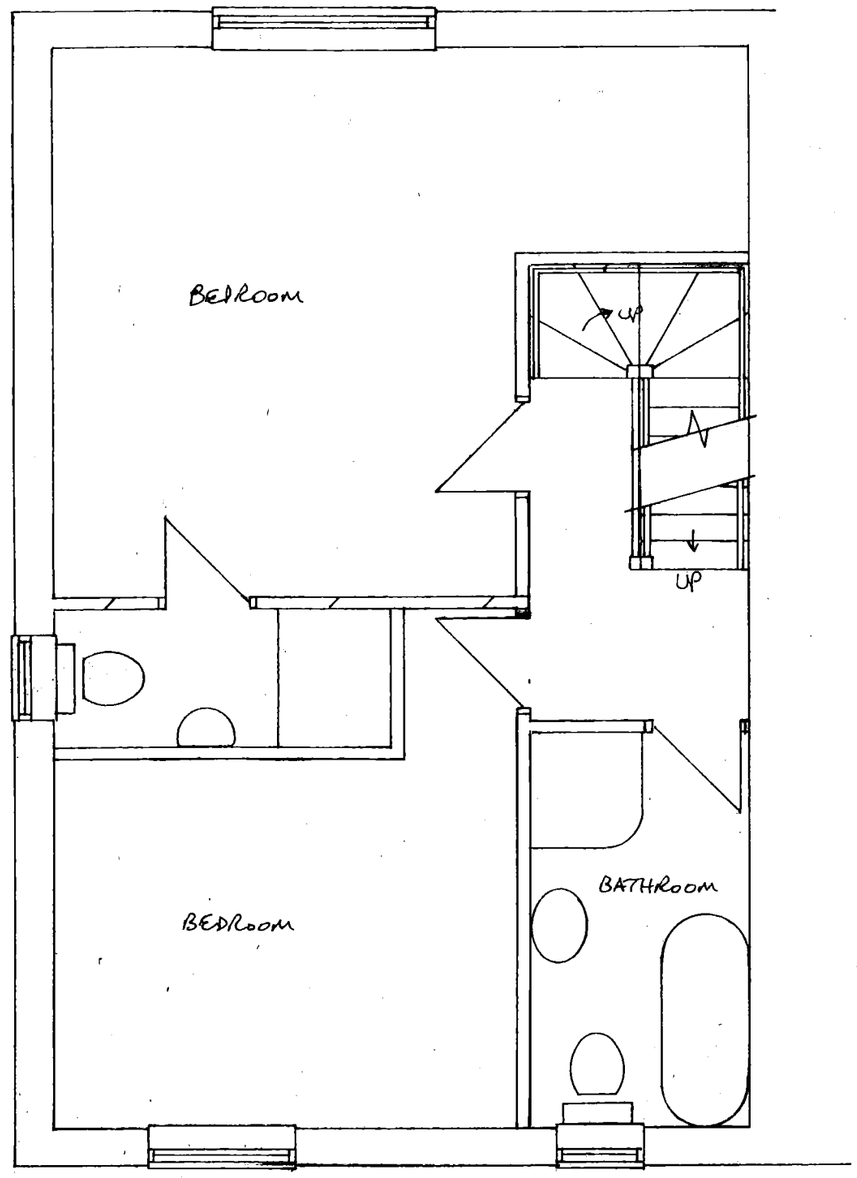

PROPOSED NEW HOUSE AT 13 BELGRAVE GARDENS, S. SHIELDS
FOR MR. Mc ALLISTER **DRG NO 1**