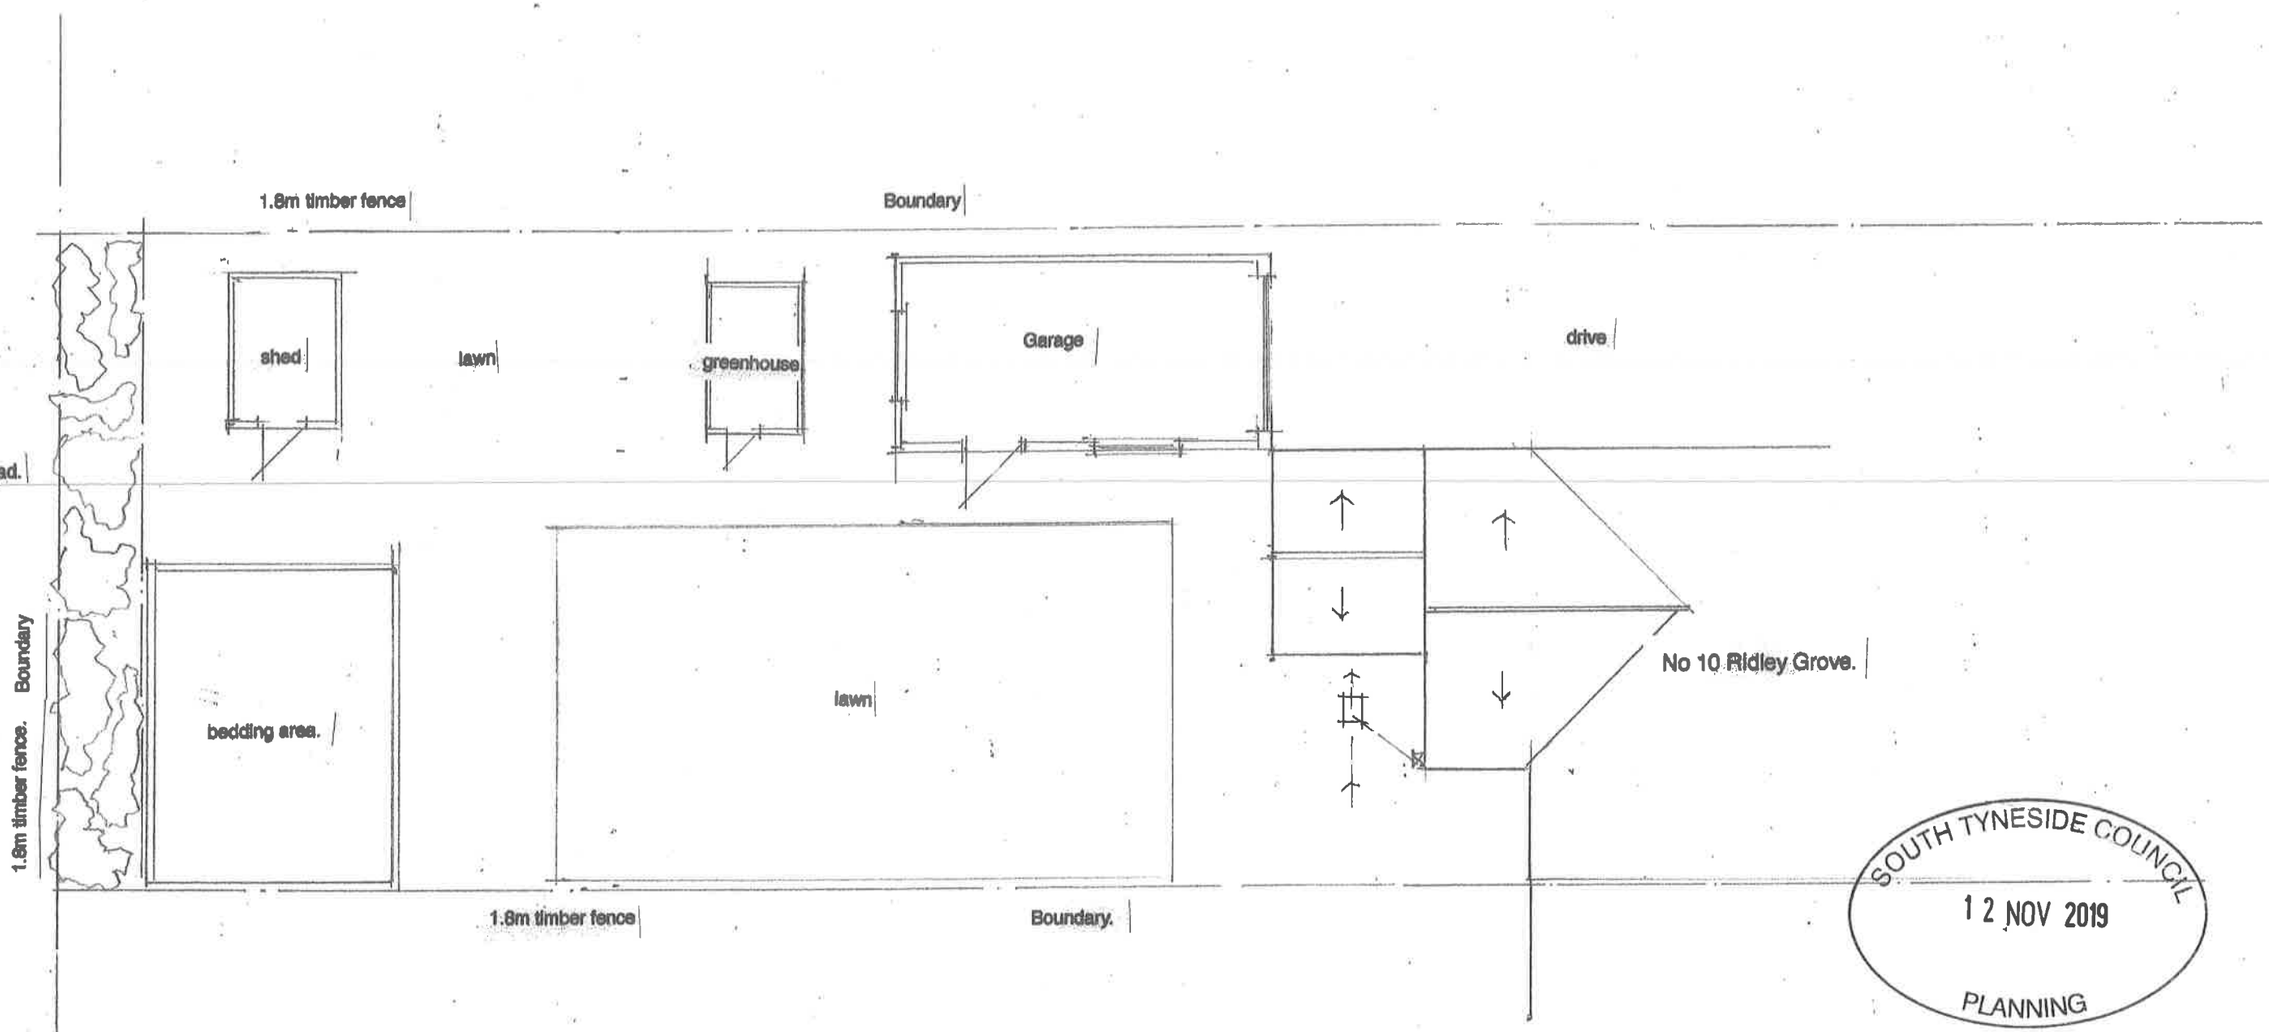


SOUTH TYNESIDE COUNCIL
12 NOV 2019
PLANNING

EXISTING
SITE PLAN Scale 1;100

PROPOSED ALTERATIONS TO;

10, RIDLEY GROVE,
SOUTH SHIELDS.

Scale 1;50 1;100	*Date*
Drg No	*Amendment*